SEC. 32, T. 22 N., R. 1 E., 3RD. P.M.

STAGE I CONSTRUCTION

S.N. 057–0091

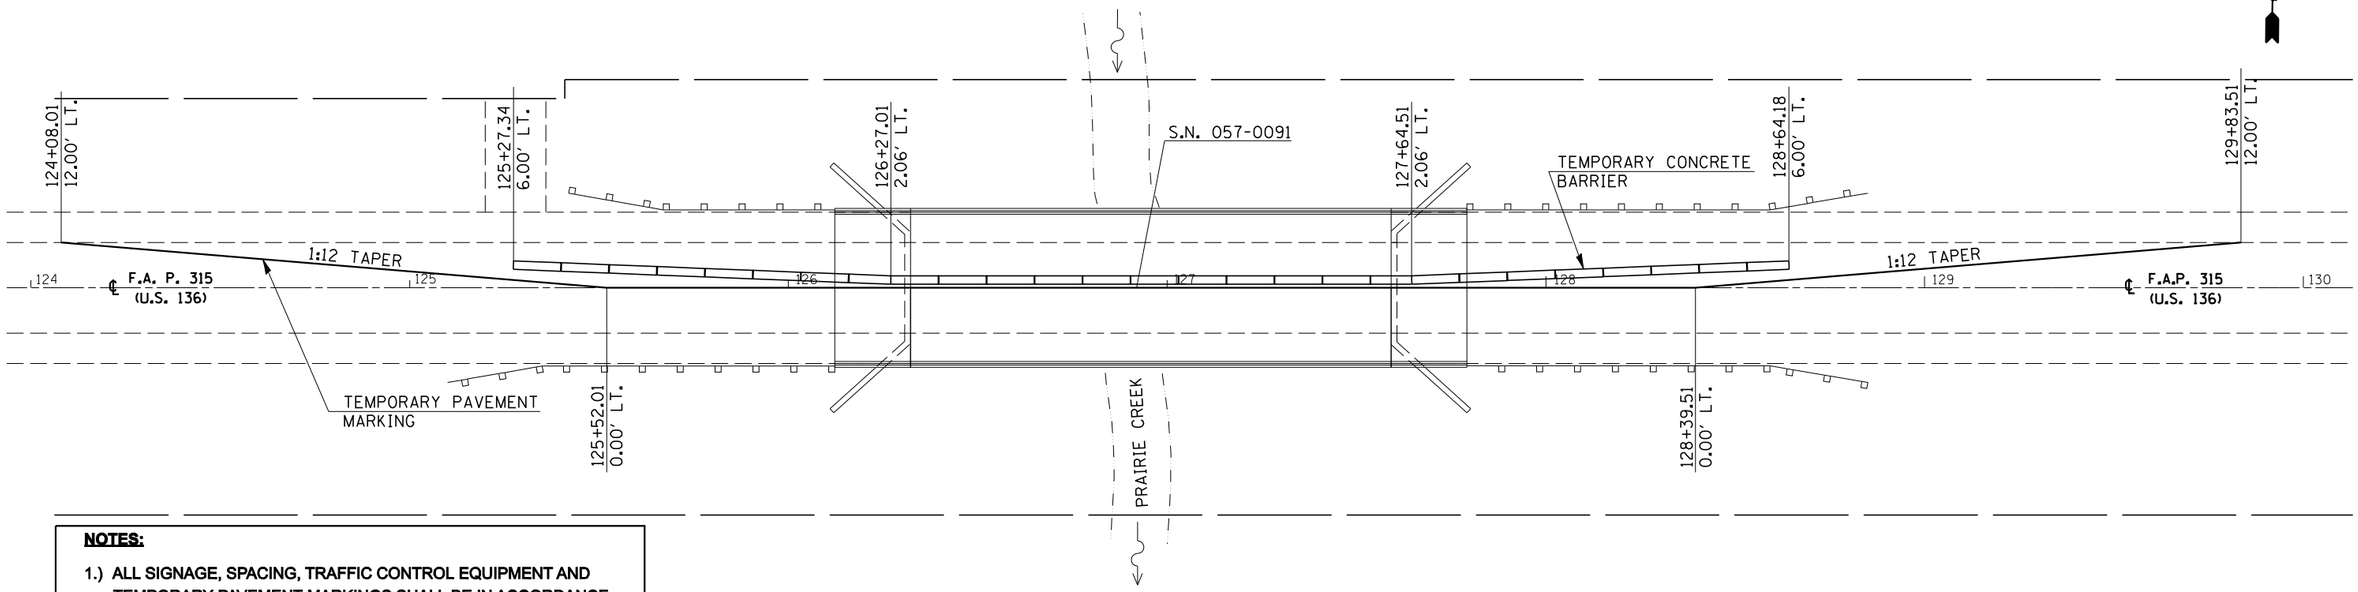

NOTES:

1.) ALL SIGNAGE, SPACING, TRAFFIC CONTROL EQUIPMENT AND TEMPORARY PAVEMENT MARKINGS SHALL BE IN ACCORDANCE WITH THE LATEST VERSION OF HIGHWAY STANDARD 701321.

2.) ALL TEMPORARY BRIDGE TRAFFIC SIGNALS FOR STAGE I AND II WILL BE MEASURED AS 1 UNIT.

3.) TEMPORARY RUMBLE STRIPS WILL BE REQUIRED AND INSTALLED ACCORDING TO HIGHWAY STANDARD 701321.

4.) BARRIER OFFSETS ARE FROM THE CENTER OF THE BARRIER.

SEC. 32, T. 22 N., R. 1 E., 3RD. P.M.

STAGE II CONSTRUCTION

S.N. 057–0091

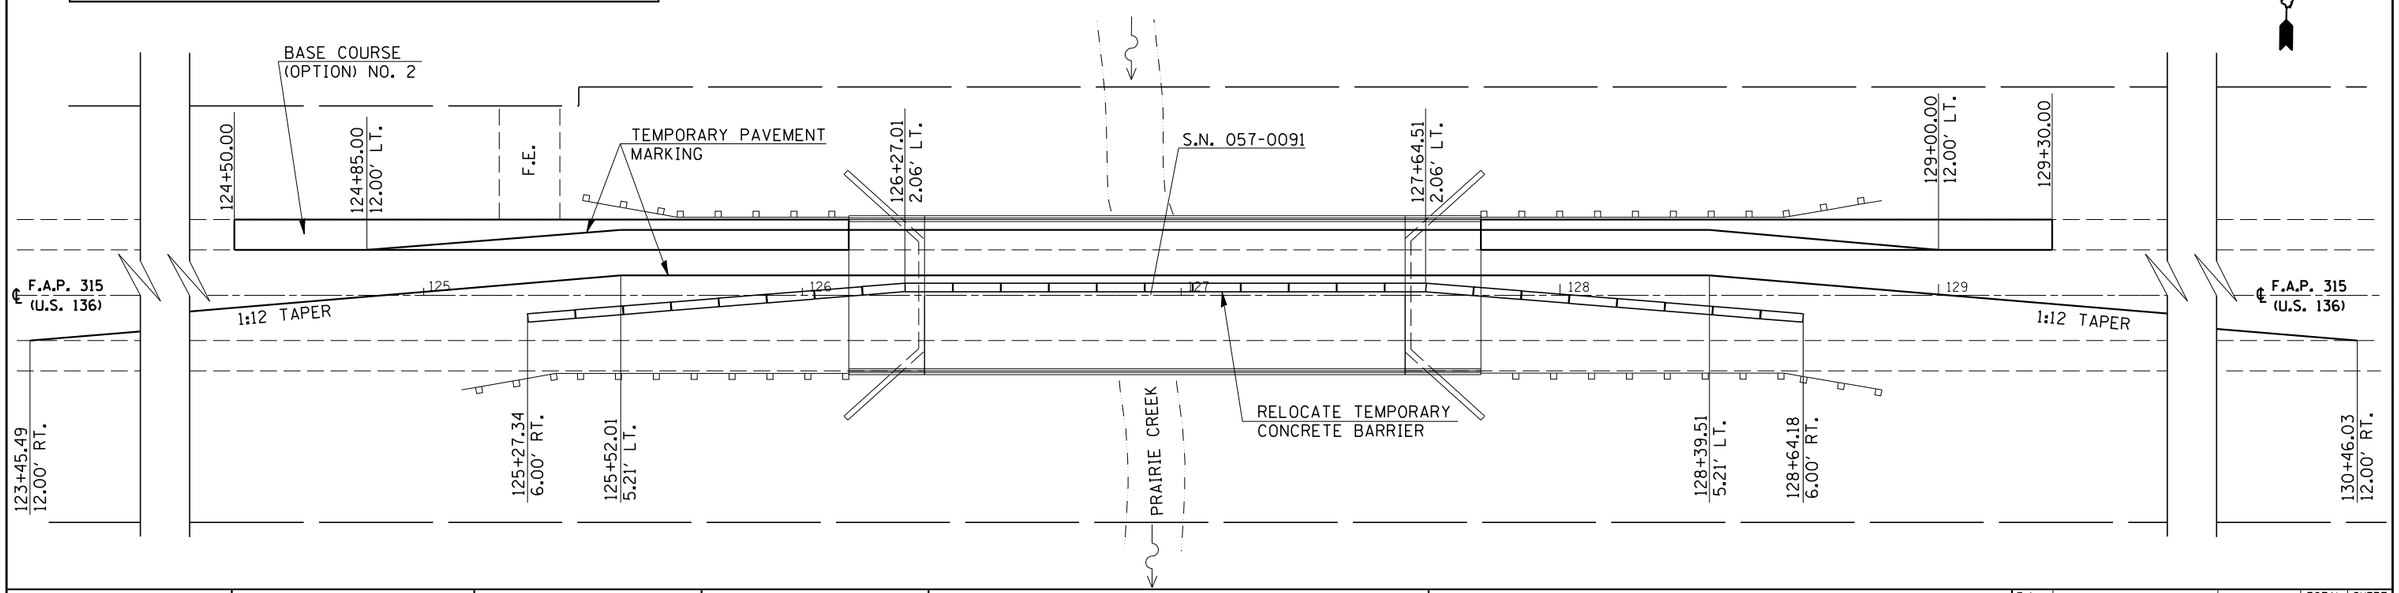

FILE NAME = c:\projects\d504807 (v8)\70669plan.dgn	USER NAME = collierbw	DESIGNED -	REVISED -	STATE OF ILLINOIS DEPARTMENT OF TRANSPORTATION	STAGE CONSTRUCTION PLAN – S.N. 057–0091	F.A. RTE.	SECTION	COUNTY	TOTAL SHEETS / SHEET NO.
		DRAWN -	REVISED -						26 / 13
	PLOT SCALE = 40.0000 ' / IN.	CHECKED -	REVISED -			• D5 BEAM REPLACE 2008-1		CONTRACT NO. 70669	
	PLOT DATE = 10/25/2007	DATE -	REVISED -		SCALE: SHEET NO. OF SHEETS STA. TO STA.	FED. ROAD DIST. NO.	ILLINOIS	FED. AID PROJECT	