CONTRACT NO. 72659

| F.A.I. RTE. | SECTION | COUNTY | TOTAL SHEETS | SHEET NO. |
|---|---|---|---|---|
| * | ** | SANGAMON | 248 | 79 |
| STA. | | TO STA. | | |
| FED. ROAD DIST. NO. | ILLINOIS | FED. AID PROJECT | | |

* FAI55(I-55), FAI72(I-72), FAP666(I-55 BUS)
** D6 INTERSTATE RS,BR,M CAB 2008

SECTION 14, T15N, R5W, 3rd PM

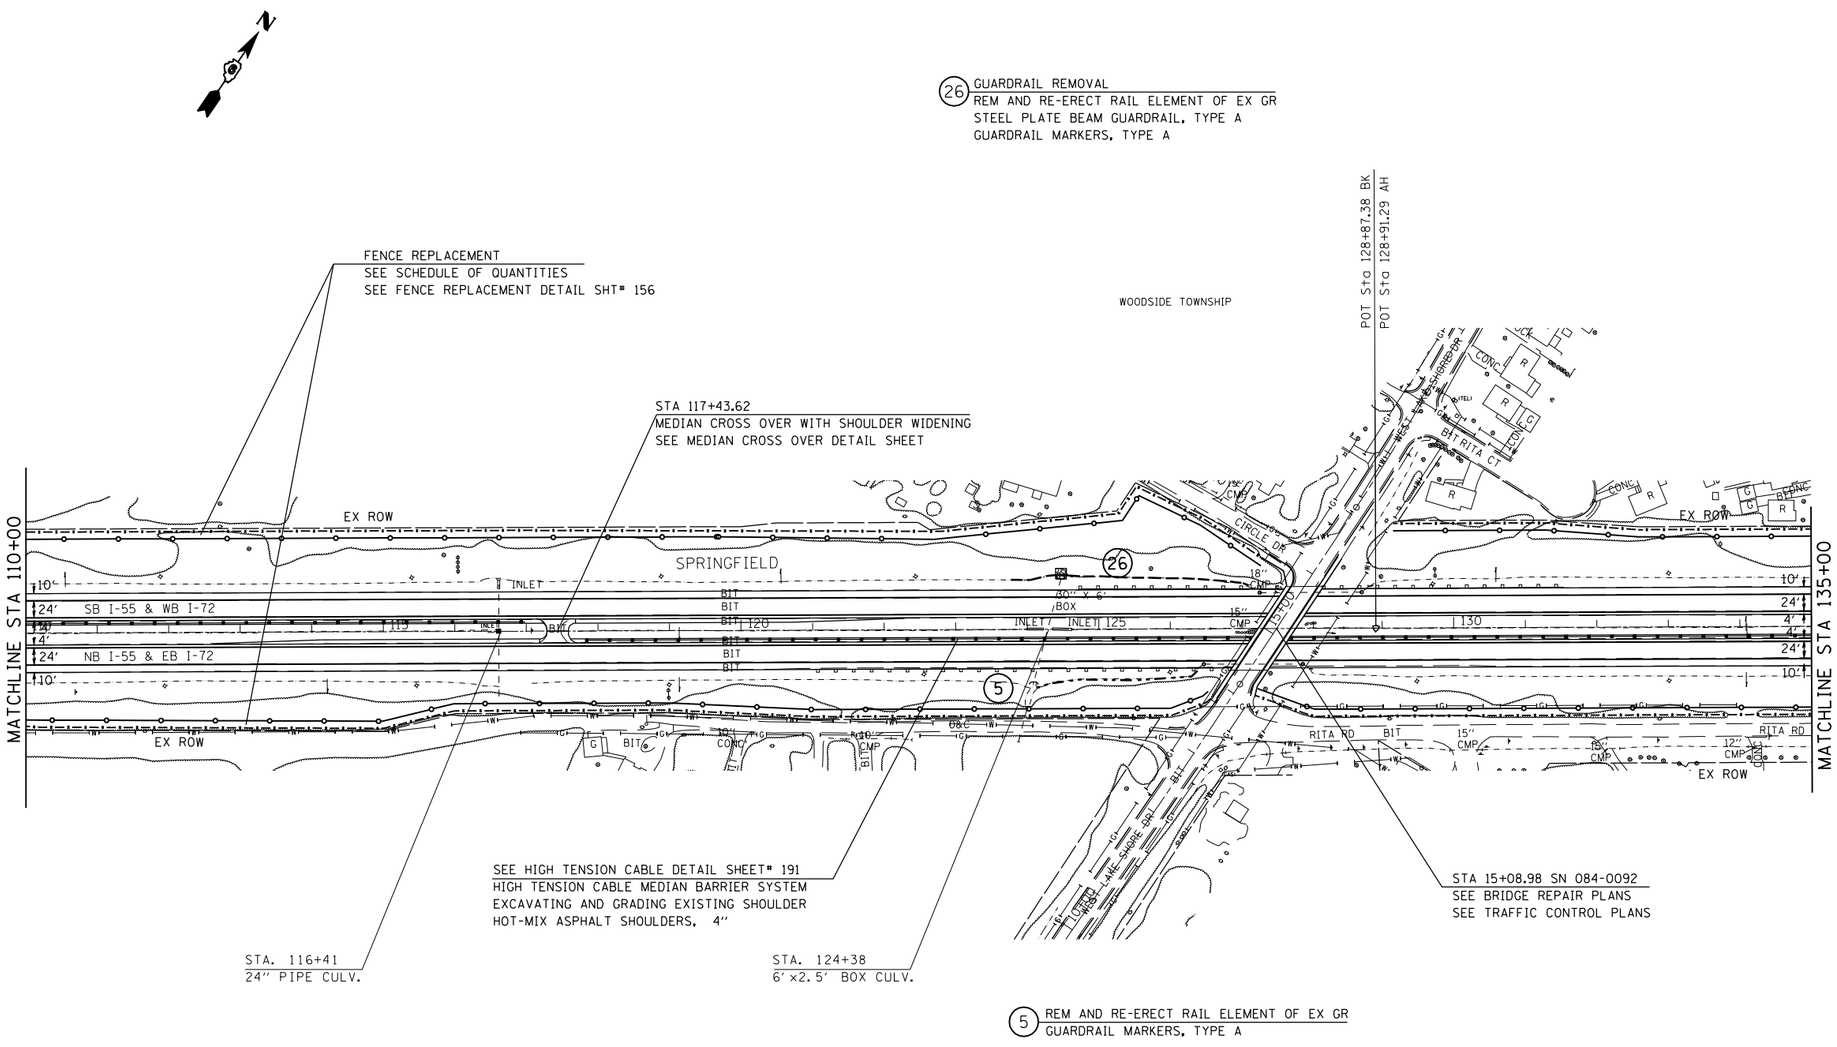


LEGEND

(#) - GUARDRAIL SECTION - SEE SCHEDULES

MOWING SWATH EDGE
TREE REMOVAL LIMIT

TRANSITION LOCATIONS
SEE DETAIL SHEETS# 151-155

VERTICAL CLEARANCE
SEE DETAIL SHEET#157

PLOT DATE = Nov-19-2007 01:58:42PM
FILE NAME = c:\projects\d652882\pln_1.dgn
PLOT SCALE = 21.7247 ' / IN.
USER NAME = laughlin-i

| REVISIONS | |
|---|---|
| NAME | DATE |
| | |
| | |
| | |
| | |
| | |
| | |
| | |
| | |

ILLINOIS DEPARTMENT OF TRANSPORTATION

# PLAN SHEET

FAI55(I-55), FAI72(I-72), FAP666(I-55 BUS)
SECTION D6 INTERSTATE RS,BR,M CAB 2008
SANGAMON COUNTY

SCALE: 1" = 100'
DRAWN BY TEC
DATE
CHECKED BY