CONTRACT NO. 72659

F.A. RTE.	SECTION	COUNTY	TOTAL SHEETS	SHEET NO.
*	**	SANGAMON	248	122

STA. 103+00.00 TO STA. 105+00.00

FED. ROAD DIST. NO. | ILLINOIS | FED. AID PROJECT

* FA155(I-55), FA172(I-72), FAP666(I-55 BUS)
** D6 INTERSTATE RS,BR,M CAB 2008

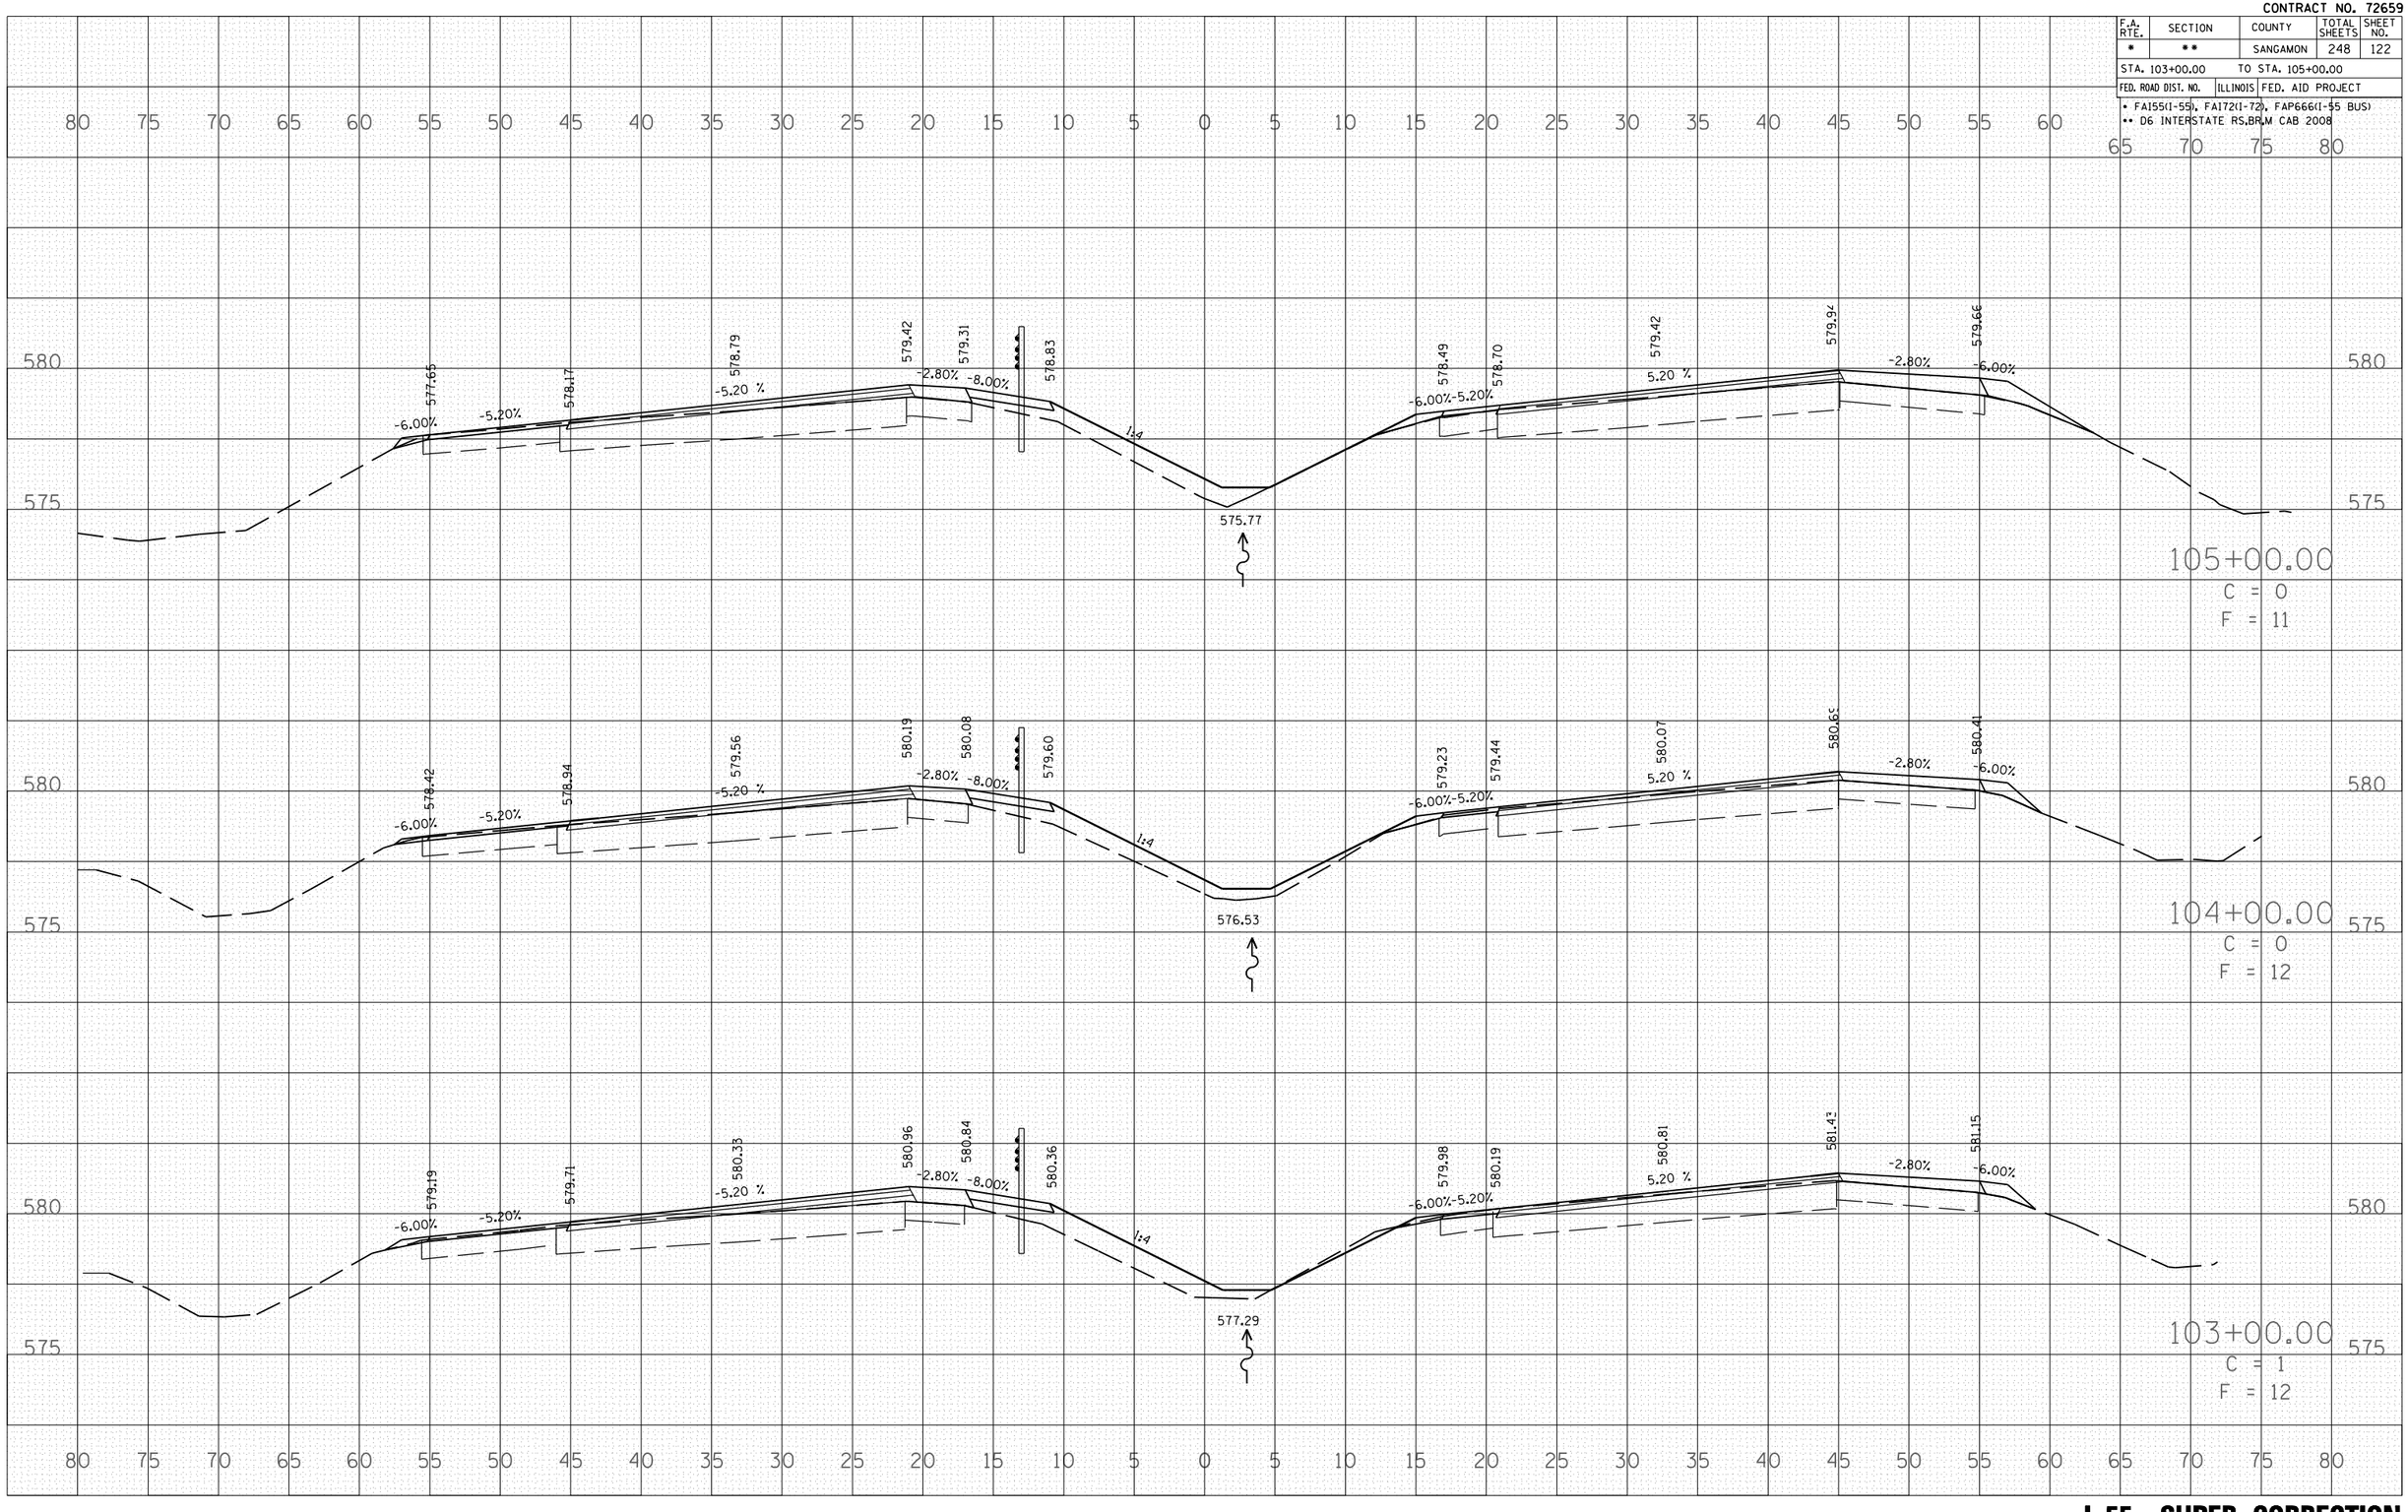

FINAL SURVEY | NOTE BOOK NO. | SURVEYED | PLOTTED | TEMPLATE | AREAS | AREAS CHECKED | BY | DATE

ORIGINAL SURVEY | NOTE BOOK NO. | SURVEYED | PLOTTED | TEMPLATE | AREAS | AREAS CHECKED | BY | DATE

PLOT DATE = Oct-22-2007 08:21:36AM
FILE NAME = c:\Projects\d652802\xsa002sheet.dgn
PLOT SCALE = 10.5882 ' / IN.
USER NAME = laughlin-l

I–55 SUPER CORRECTION