CONTRACT NO. 72659

F.A. RTE.	SECTION	COUNTY	TOTAL SHEETS	SHEET NO.
*	**	SANGAMON	248	125

STA. 110+19.76 TO STA. 111+49.00

FED. ROAD DIST. NO. | ILLINOIS | FED. AID PROJECT

• FA155(I-55), FA172(I-72), FAP666(I-55 BUS)
•• D6 INTERSTATE RS,BR,M CAB 2008

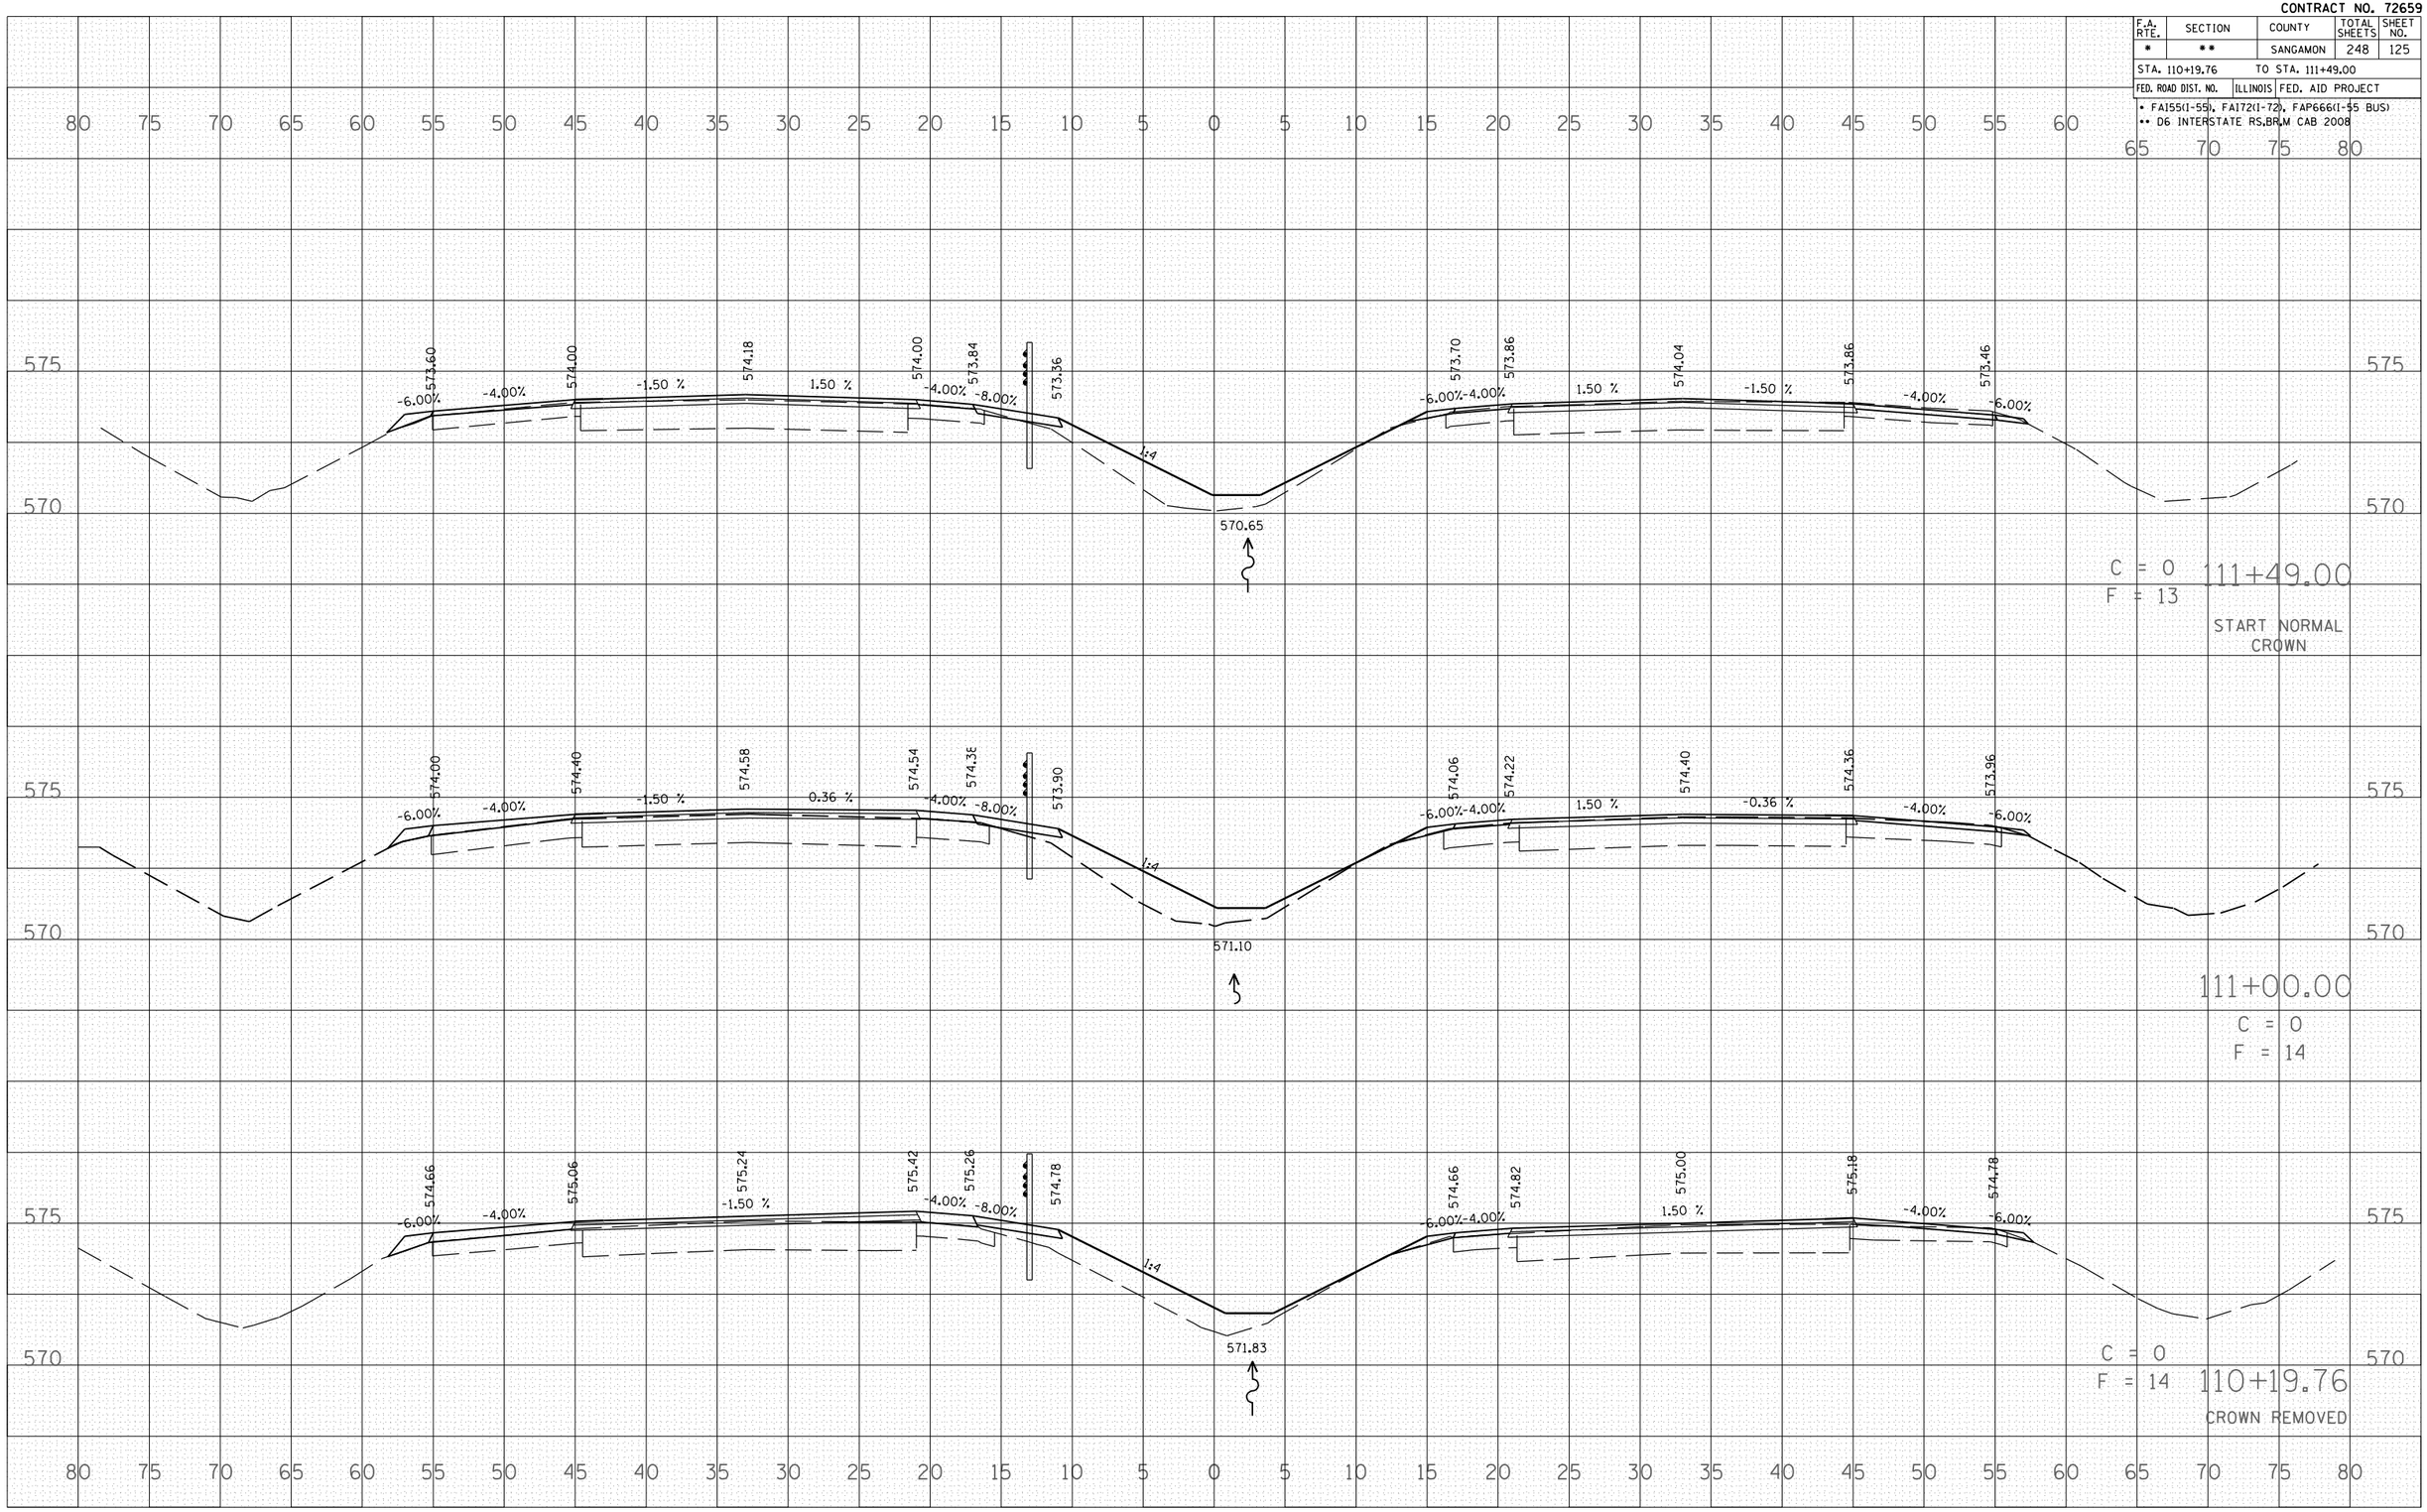

FINAL SURVEY		BY	DATE
NOTE BOOK	SURVEYED		
	PLOTTED		
	TEMPLATE		
	AREAS		
NO.	AREAS CHECKED		

ORIGINAL SURVEY		BY	DATE
NOTE BOOK	SURVEYED		
	PLOTTED		
	TEMPLATE		
	AREAS		
NO.	AREAS CHECKED		

PLOT DATE = Oct-22-2007 08:21:38AM
FILE NAME = c:\Projects\s652982\sa002a\hsa\laughlin-l
PLOT SCALE = 10.5882 ' / IN.
USER NAME = laughlin-l

I–55 SUPER CORRECTION