CONTRACT NO. 72659

F.A. RTE.	SECTION	COUNTY	TOTAL SHEETS	SHEET NO.
*	**	SANGAMON	248	131
STA.		TO STA.		
FED. ROAD DIST. NO.	ILLINOIS	FED. AID PROJECT		

* FAI55(I-55), FAI72(I-72), FAP666(I-55 BUS)
** D6 INTERSTATE RS,BR,M CAB 2008

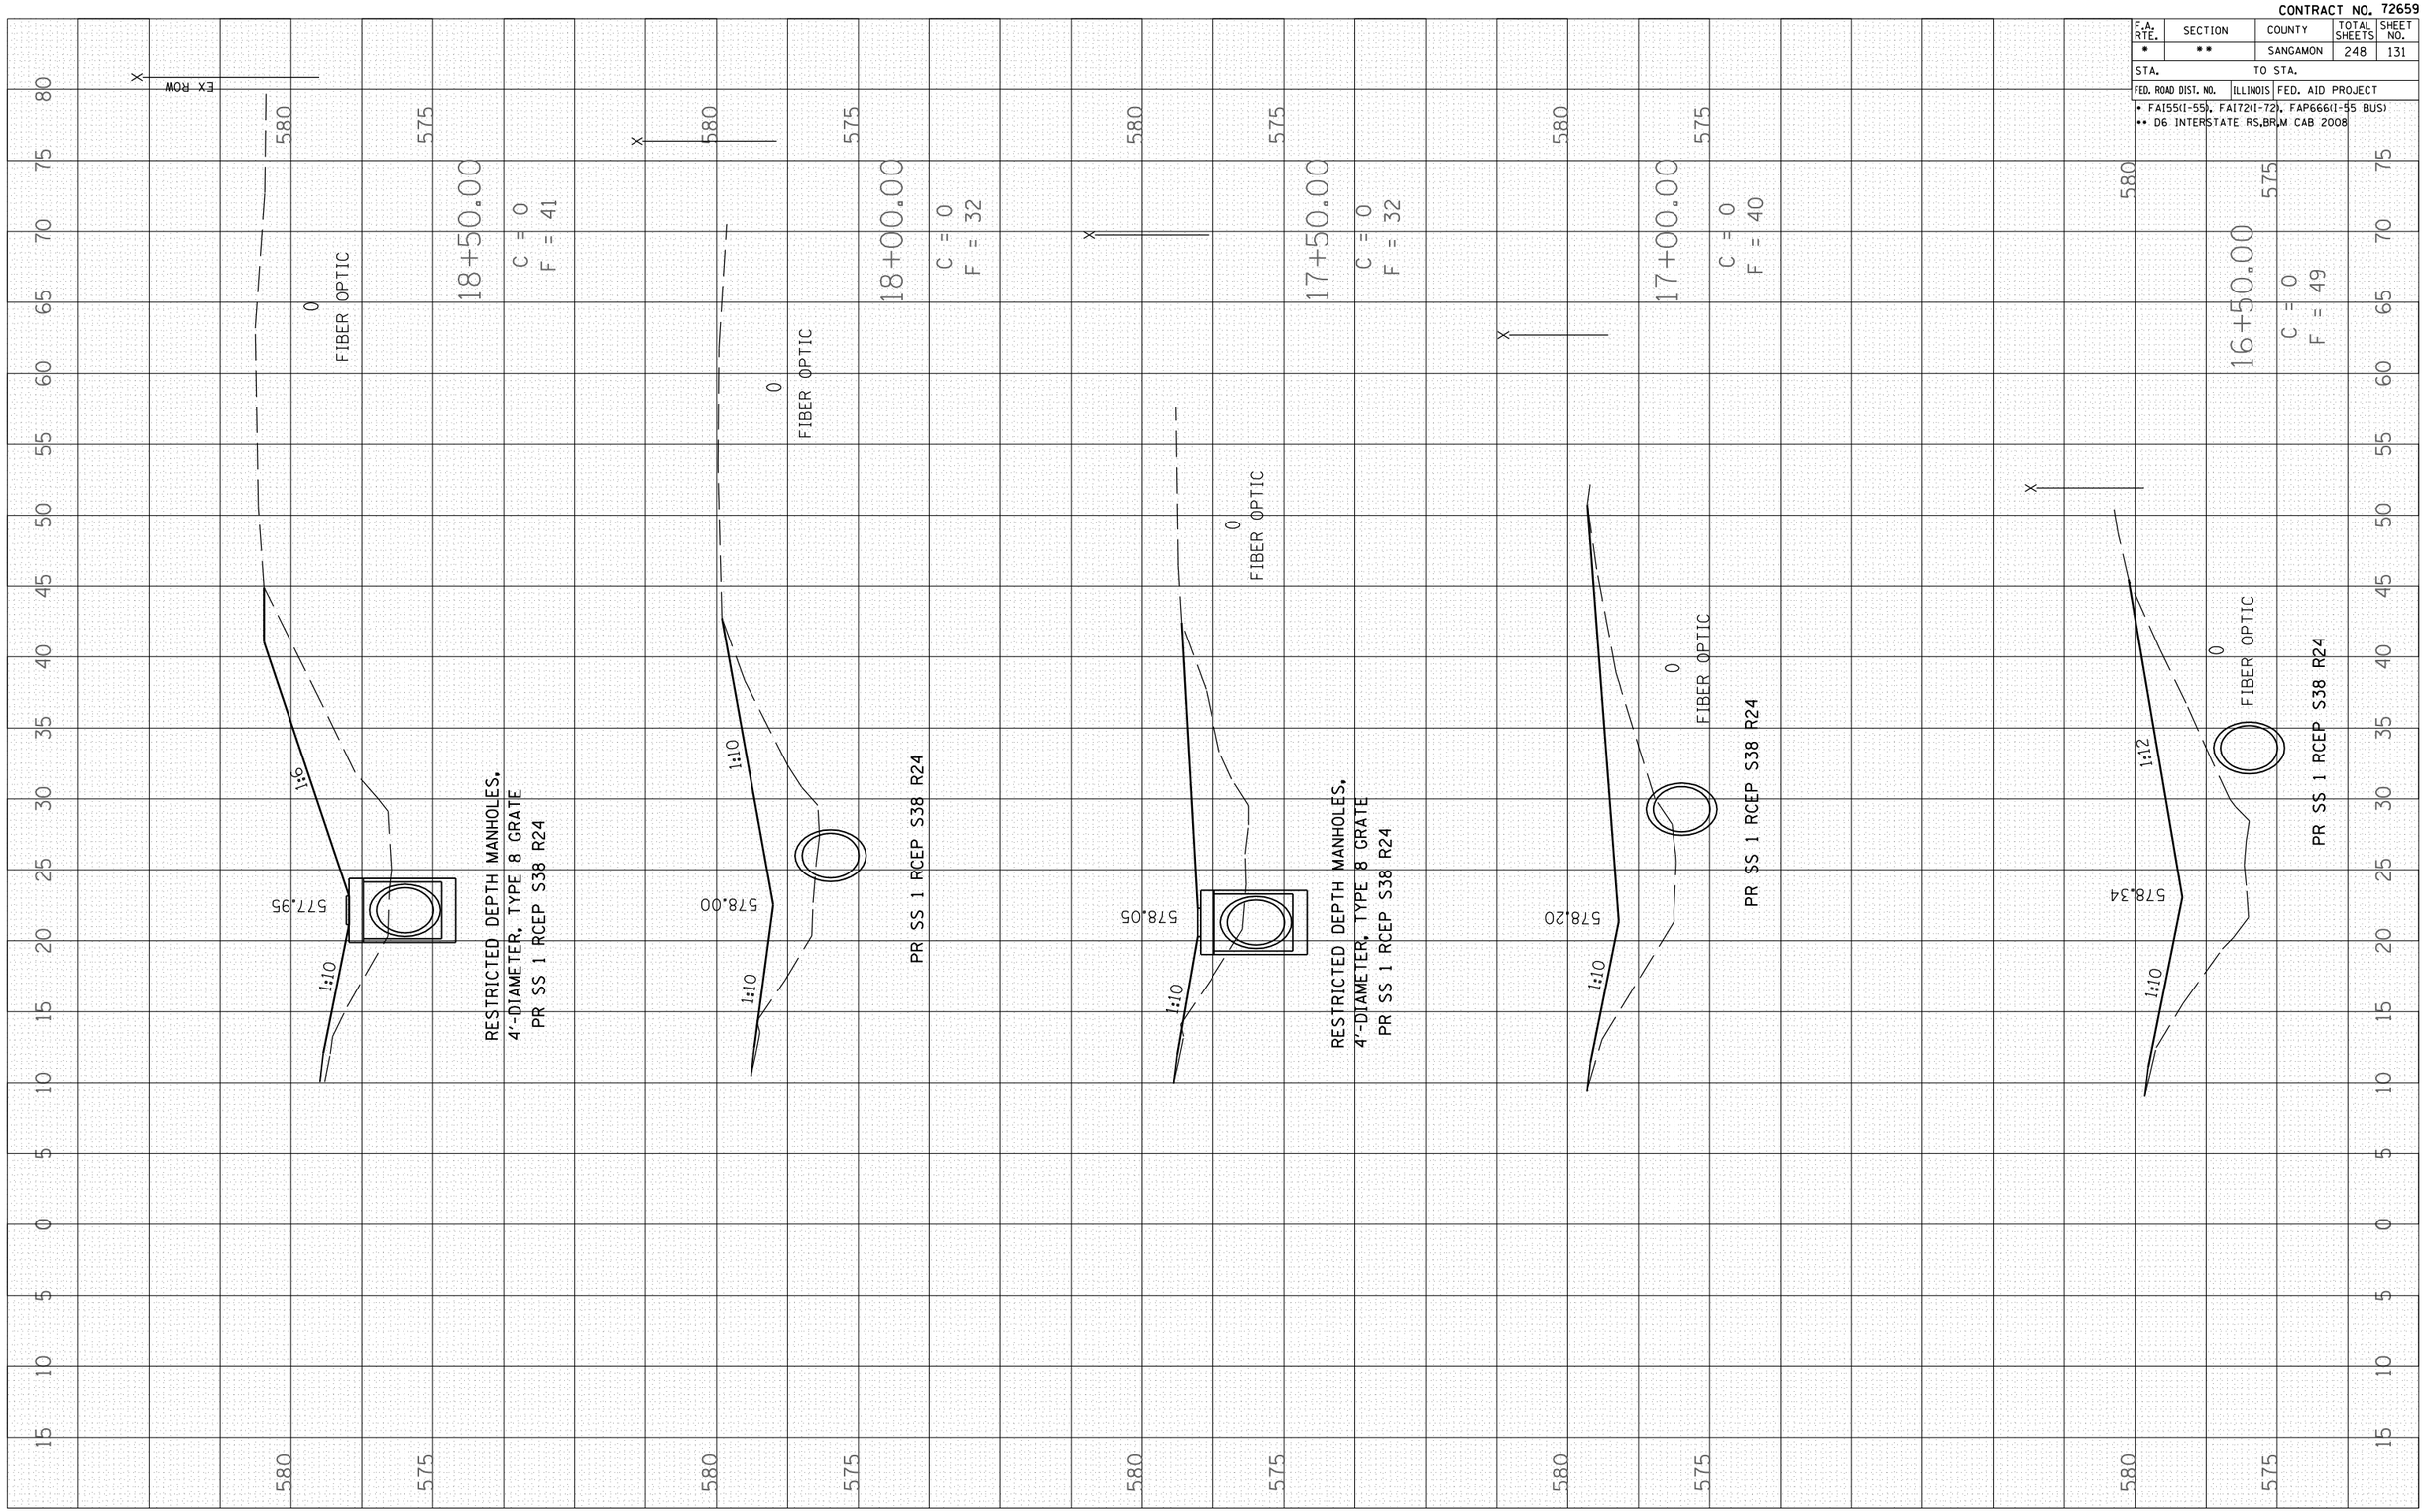

IL 29 SOUTH GRAND AVE

PLOT DATE = Oct-23-2007 07:22:40AM
FILE NAME = c:\pro_pcs\d652802\vssw\sheet-1.dgn
PLOT SCALE = 10.5882 ' / IN.
USER NAME = laughline1

	ORIGINAL SURVEY	FINAL SURVEY
SURVEYED		
PLOTTED		
NOTE BOOK		
TEMPLATE		
AREAS		
AREAS CHECKED		
NO.		