CONTRACT NO. 72919

F.A.P. RTE.	SECTION	COUNTY	TOTAL SHEETS	SHEET NO.
685	(113)B-3	HANCOCK	48	40
STA. 117+00.00	TO STA. 118+50.00			
FED. ROAD DIST. NO.	ILLINOIS	FED. AID PROJECT		

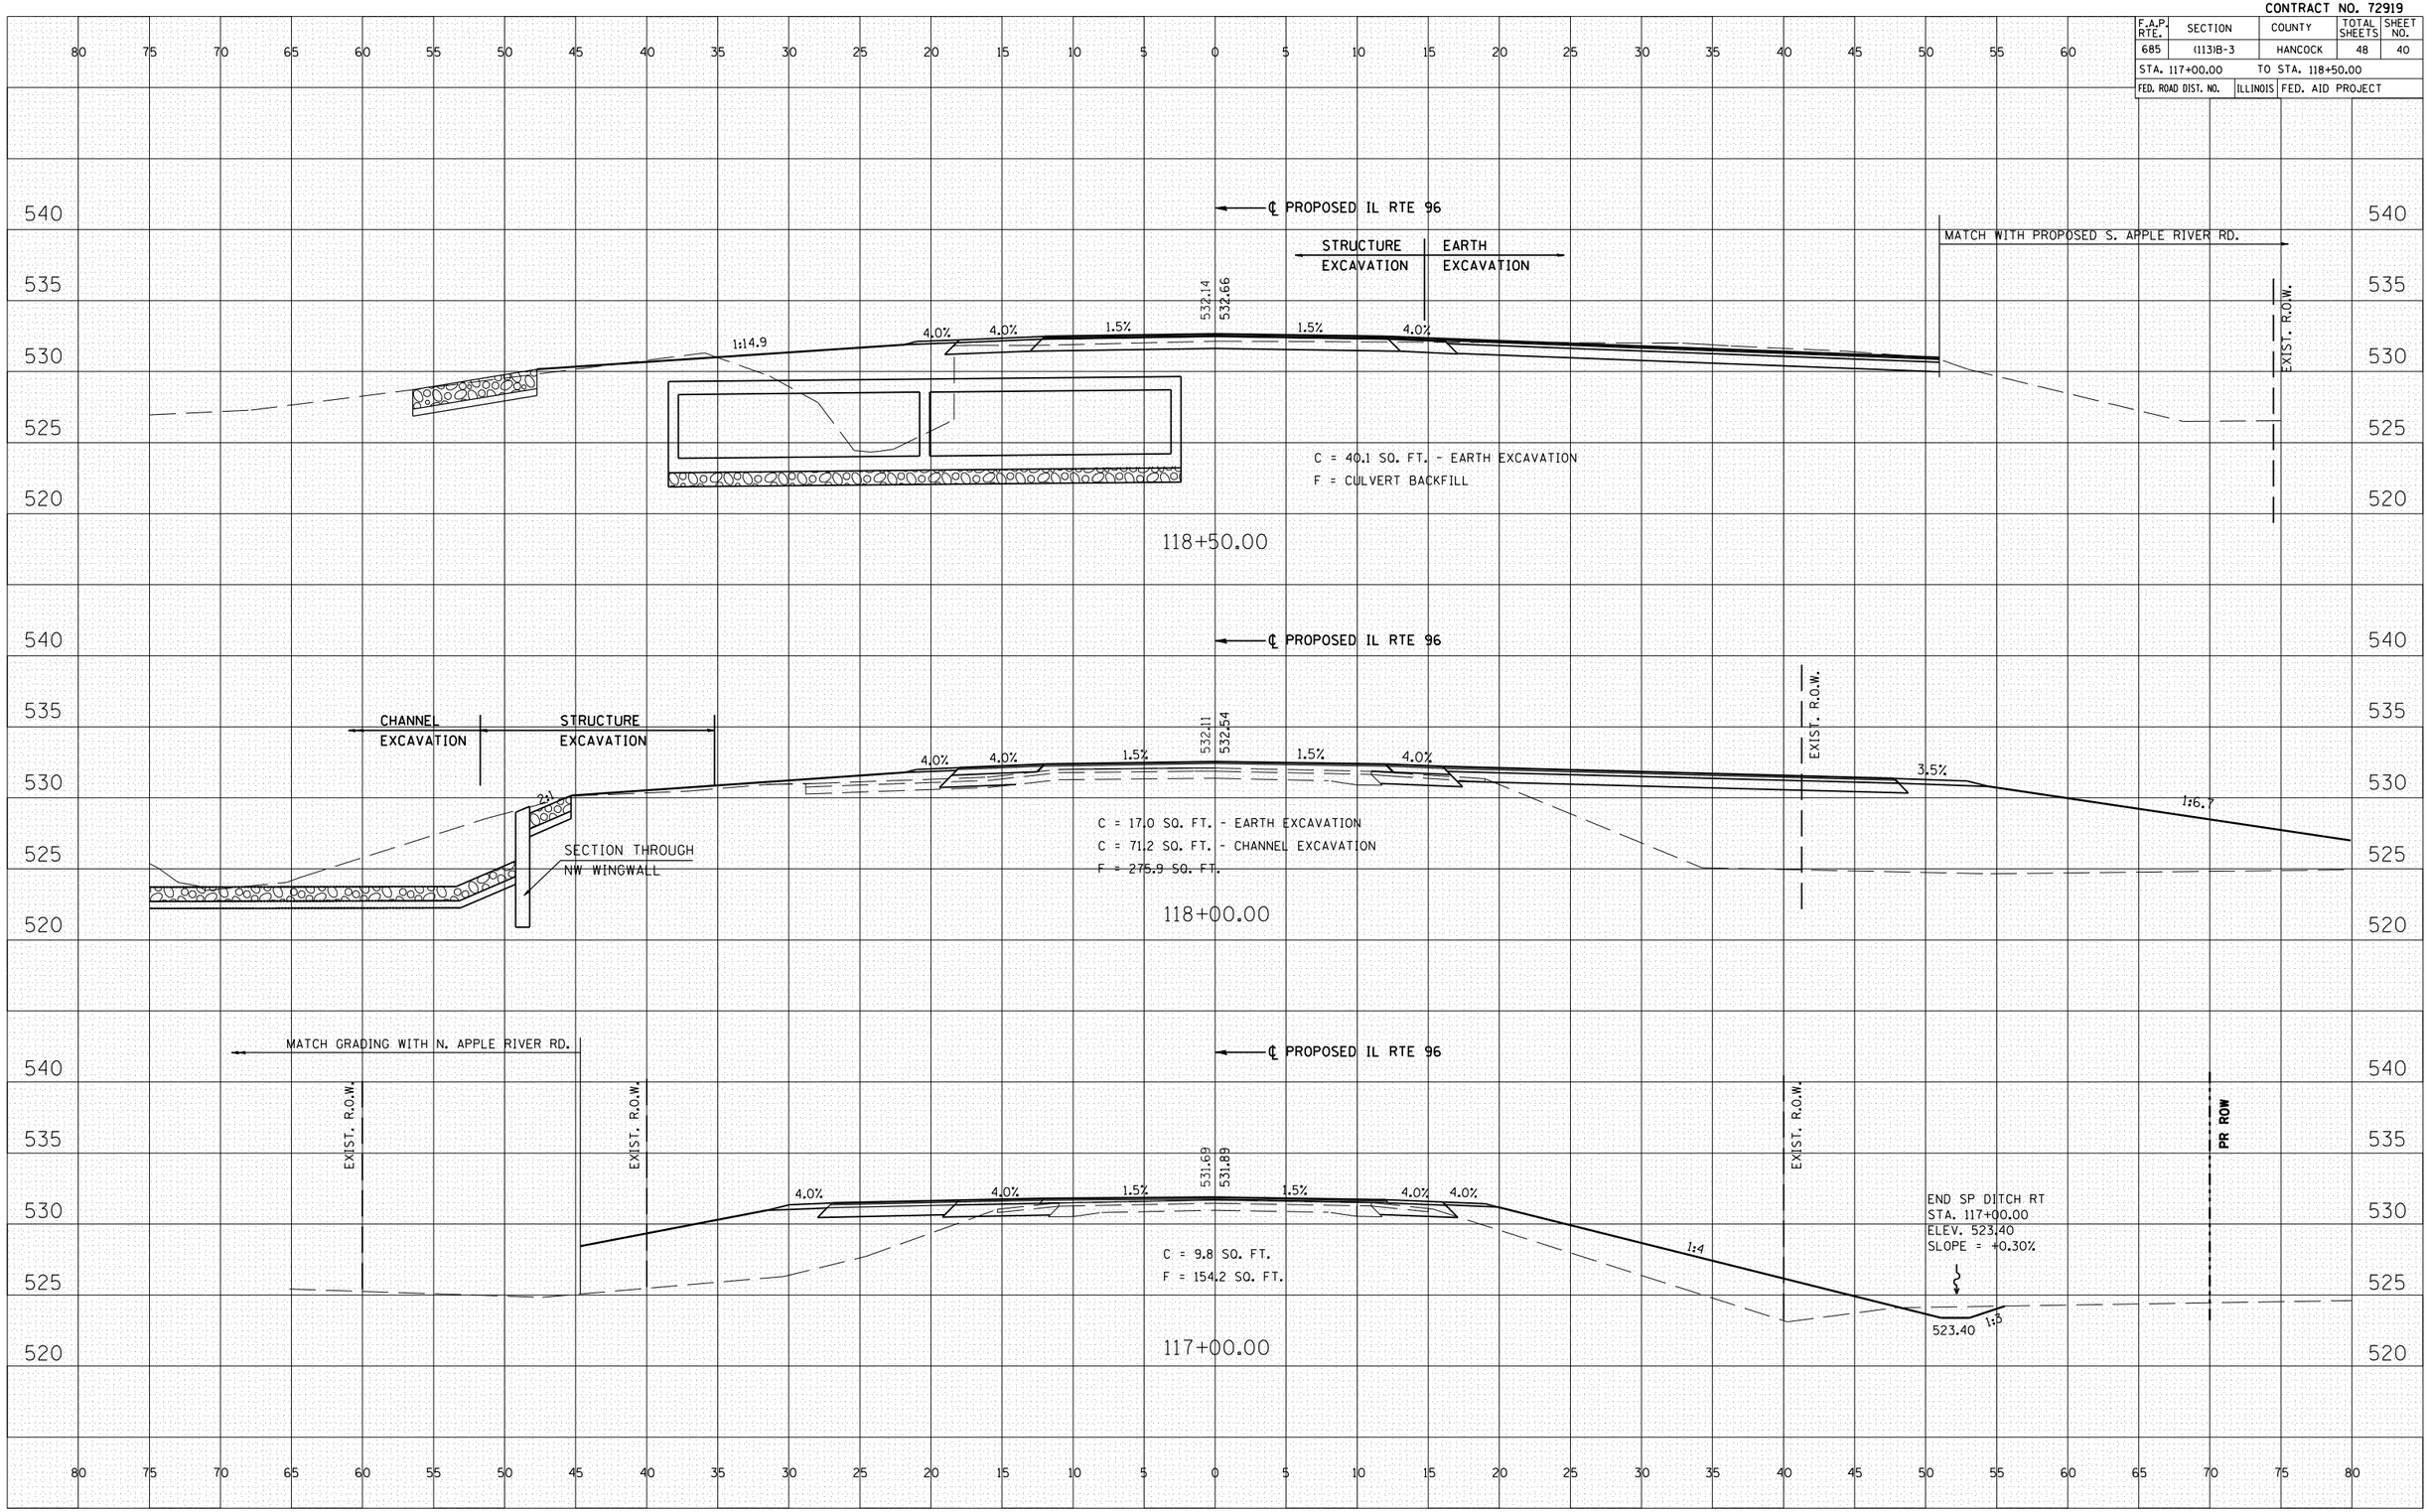

FINAL SURVEY	NOTE BOOK	NO.	BY	DATE
SURVEYED				
PLOTTED				
TRIANGULATION				
AREAS				
AREAS CHECKED				

ORIGINAL SURVEY	NOTE BOOK	NO.	BY	DATE
SURVEYED				
PLOTTED				
TRIANGULATION				
AREAS				
AREAS CHECKED				

PLOT DATE = Aug-23-2007 11:03:57AM
FILE NAME = c:\projects\d65408\lnc_final\final_sheets\xsec.dgn
PLOT SCALE = 21.1765 ' / IN.
USER NAME = laughlinr

CROSS SECTIONS - IL ROUTE 96