CONTRACT NO. 72997

F.A.P. RTE.	SECTION	COUNTY	TOTAL SHEETS	SHEET NO.
315	116(BR-2)	LOGAN	79	78
STA. 317+50.00		TO STA. 318+50.00		
FED. ROAD DIST. NO.		ILLINOIS	FED. AID PROJECT	

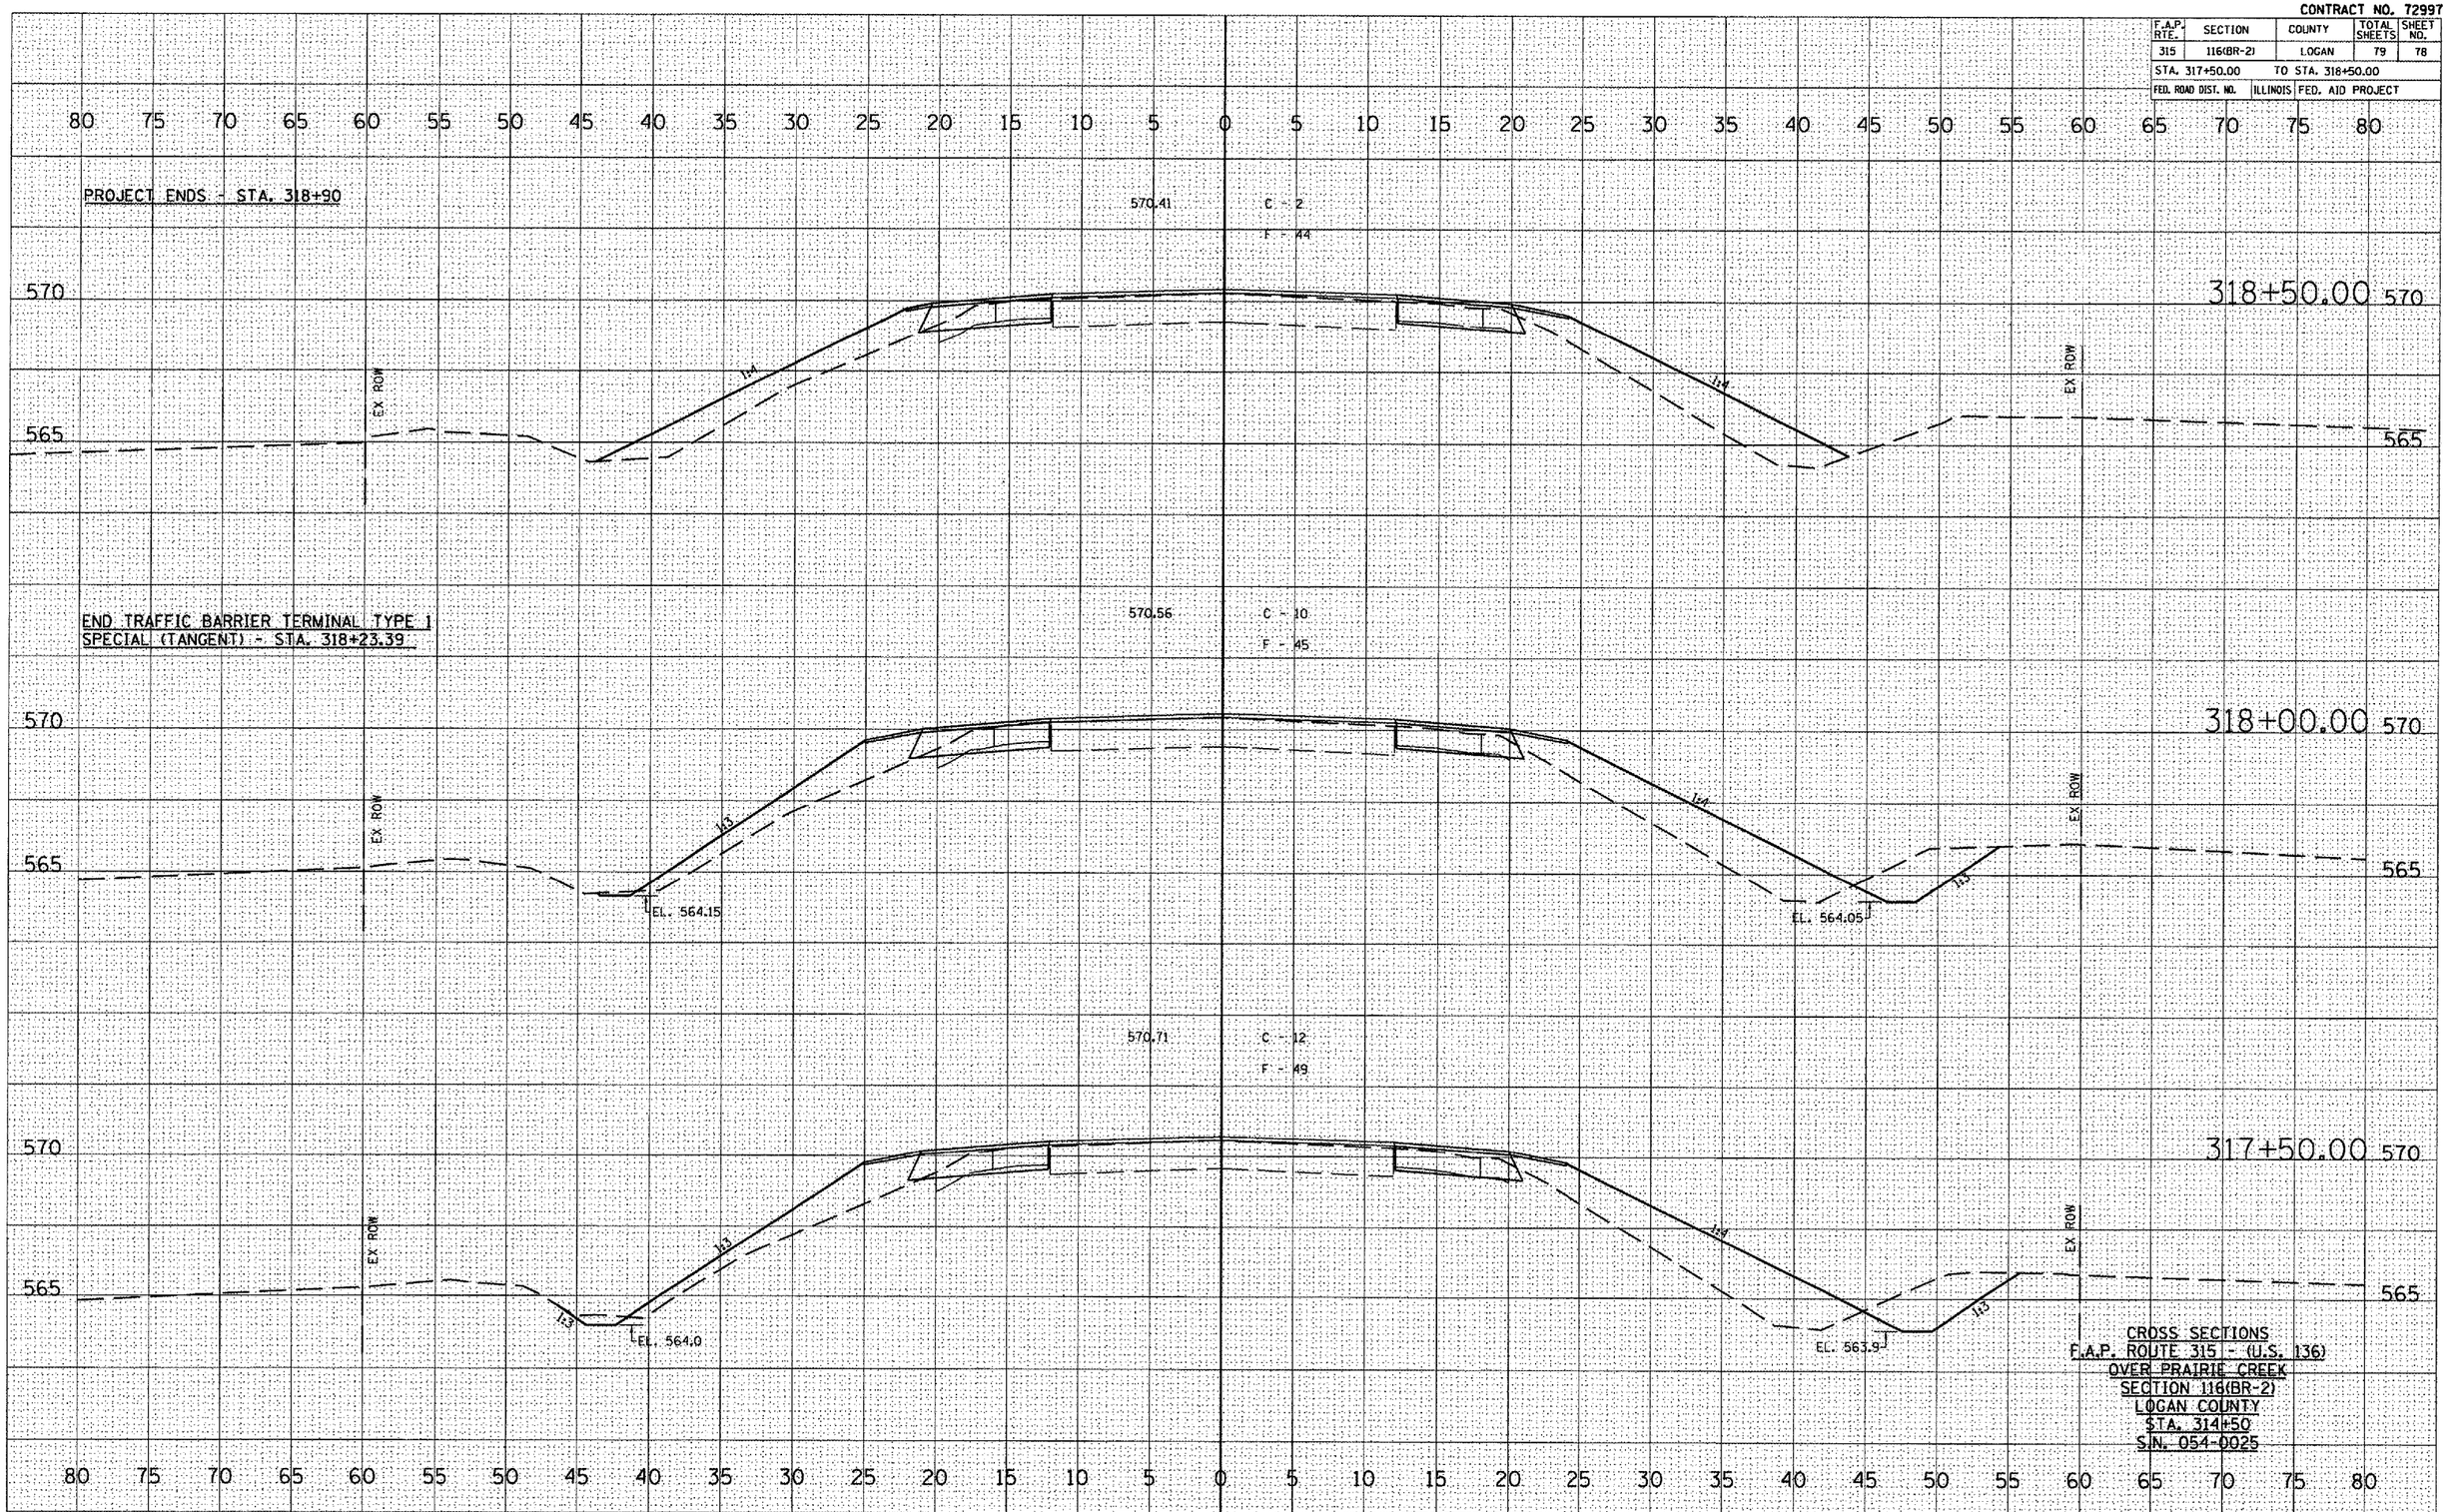

CROSS SECTIONS
F.A.P. ROUTE 315 - (U.S. 136)
OVER PRAIRIE CREEK
SECTION 116(BR-2)
LOGAN COUNTY
STA. 314+50
S.N. 054-0025

FINAL SURVEY	BY	DATE
SURVEYED		
PLOTTED		
HORIZ. SCALE		
NOTE BOOK	AREAS	
NO.	AREAS CHECKED	

ORIGINAL SURVEY	BY	DATE
SURVEYED		
PLOTTED		
HORIZ. SCALE		
NOTE BOOK	AREAS	
NO.	AREAS CHECKED	

PLOT DATE = 7/9/2007
FILE NAME = c:\Projects\b52985\allen_henderson\b52985_logan\cross_sections.dgn
PLOT SCALE = 18.5982 ' / IN.
USER NAME = laughlin-l