(#2 OF 2)

CONTRACT NO. 72B30

F.A.P. RTE.	SECTION	COUNTY	TOTAL SHEETS	SHEET NO.
315	*	MASON	11	10
STA. **		TO STA. **		
FED. ROAD DIST. NO.	ILLINOIS	FED. AID PROJECT		

*D-6 SHLDR RUMBLE STRIPS 2008-2

**606+14.91 TO 611+74.18
**635+00.00 TO 641+68.50

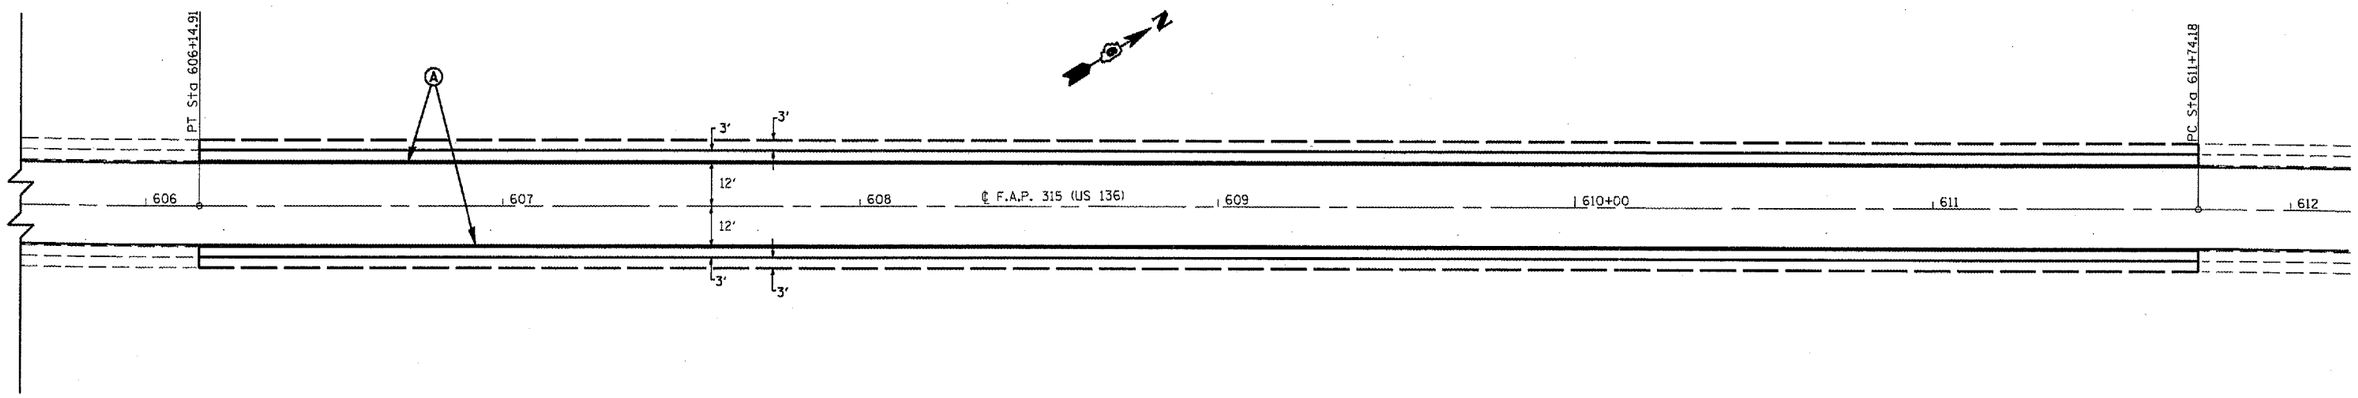

PAVEMENT MARKING LEGEND

(PAINT)

(A) PAVEMENT MARKING - LINE - 5" WHITE (SOLID)

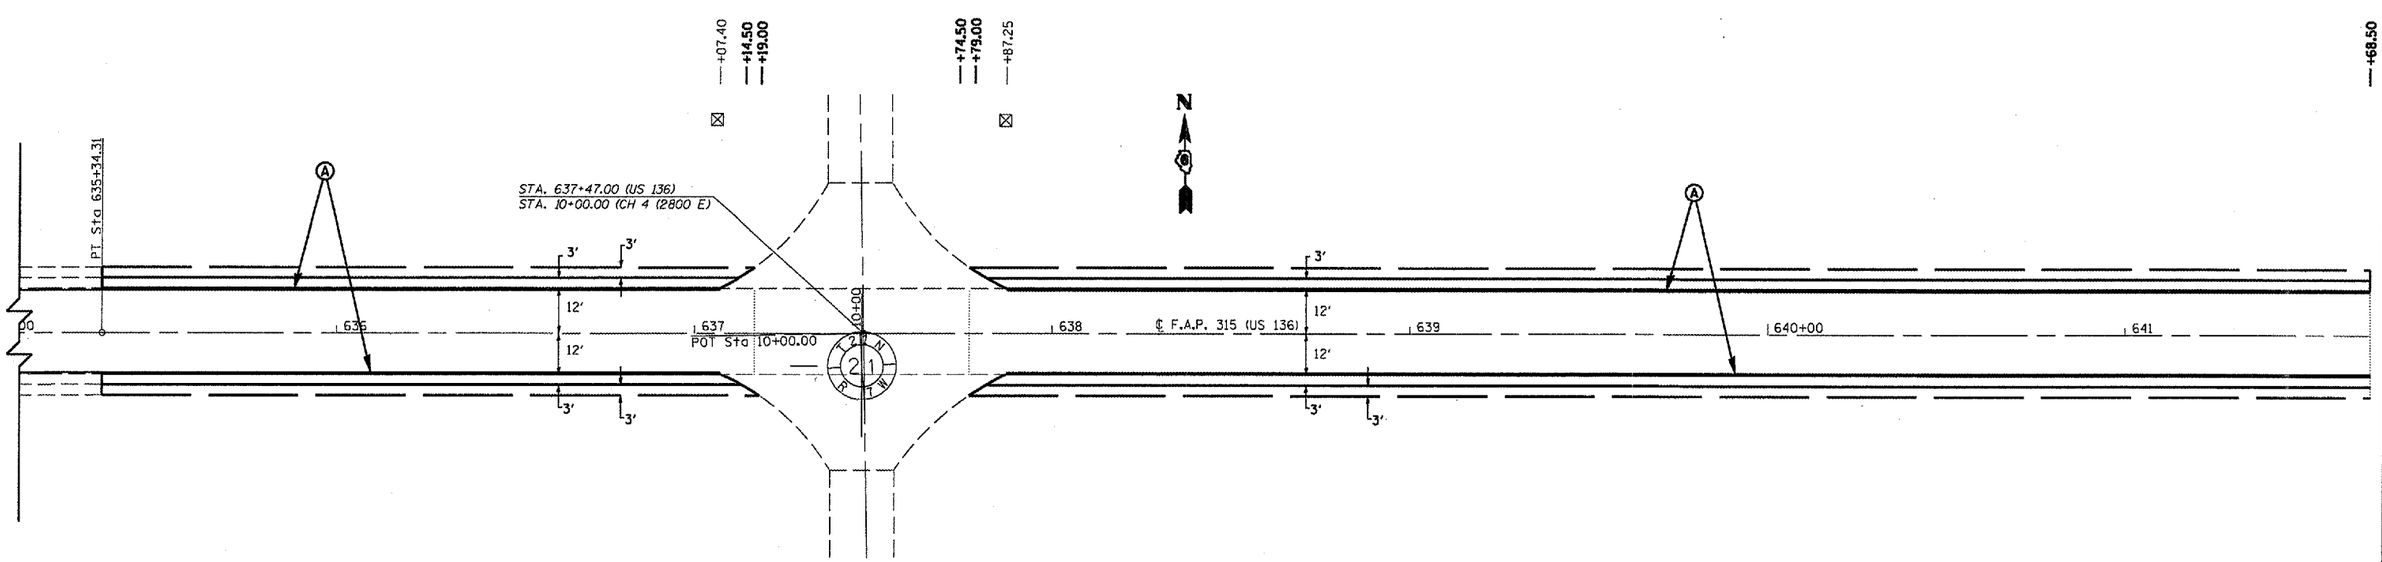

REVISIONS	
NAME	DATE

ILLINOIS DEPARTMENT OF TRANSPORTATION

PAVEMENT MARKING DETAILS

F.A.P. Route 315 (US 136)
Section D-6 SHLDR RUMBLE STRIPS 2008-2
MASON COUNTY

SCALE: VERT. HORIZ.
DATE: MAY 21, 2007
DRAWN BY: JWC
CHECKED BY: RSC

PLOT DATE = Oct-09-2007 18:58:55AM
FILE NAME = c:\pw_jacts\d618707\ah1pvtmark.dgn
PLOT SCALE = 42.3529 ' / IN.
USER NAME = cooryk

DG PROJECT: D610707 FILE: PVTMARK.DGN

US 136