PLOT DATE = 10/18/2007
FILE NAME = c:\projects\74248d\xs06lsht_74248.dgn
PLOT SCALE = 5.0000 ' / IN.
USER NAME = biermanbj

ORIGINAL SURVEY		BY	DATE
NOTE BOOK	SURVEYED		
	PLOTTED		
NO.	TEMPLATE		
	AREAS		
	AREAS CHECKED		

FINAL SURVEY		BY	DATE
NOTE BOOK	SURVEYED		
	PLOTTED		
NO.	TEMPLATE		
	AREAS		
	AREAS CHECKED		

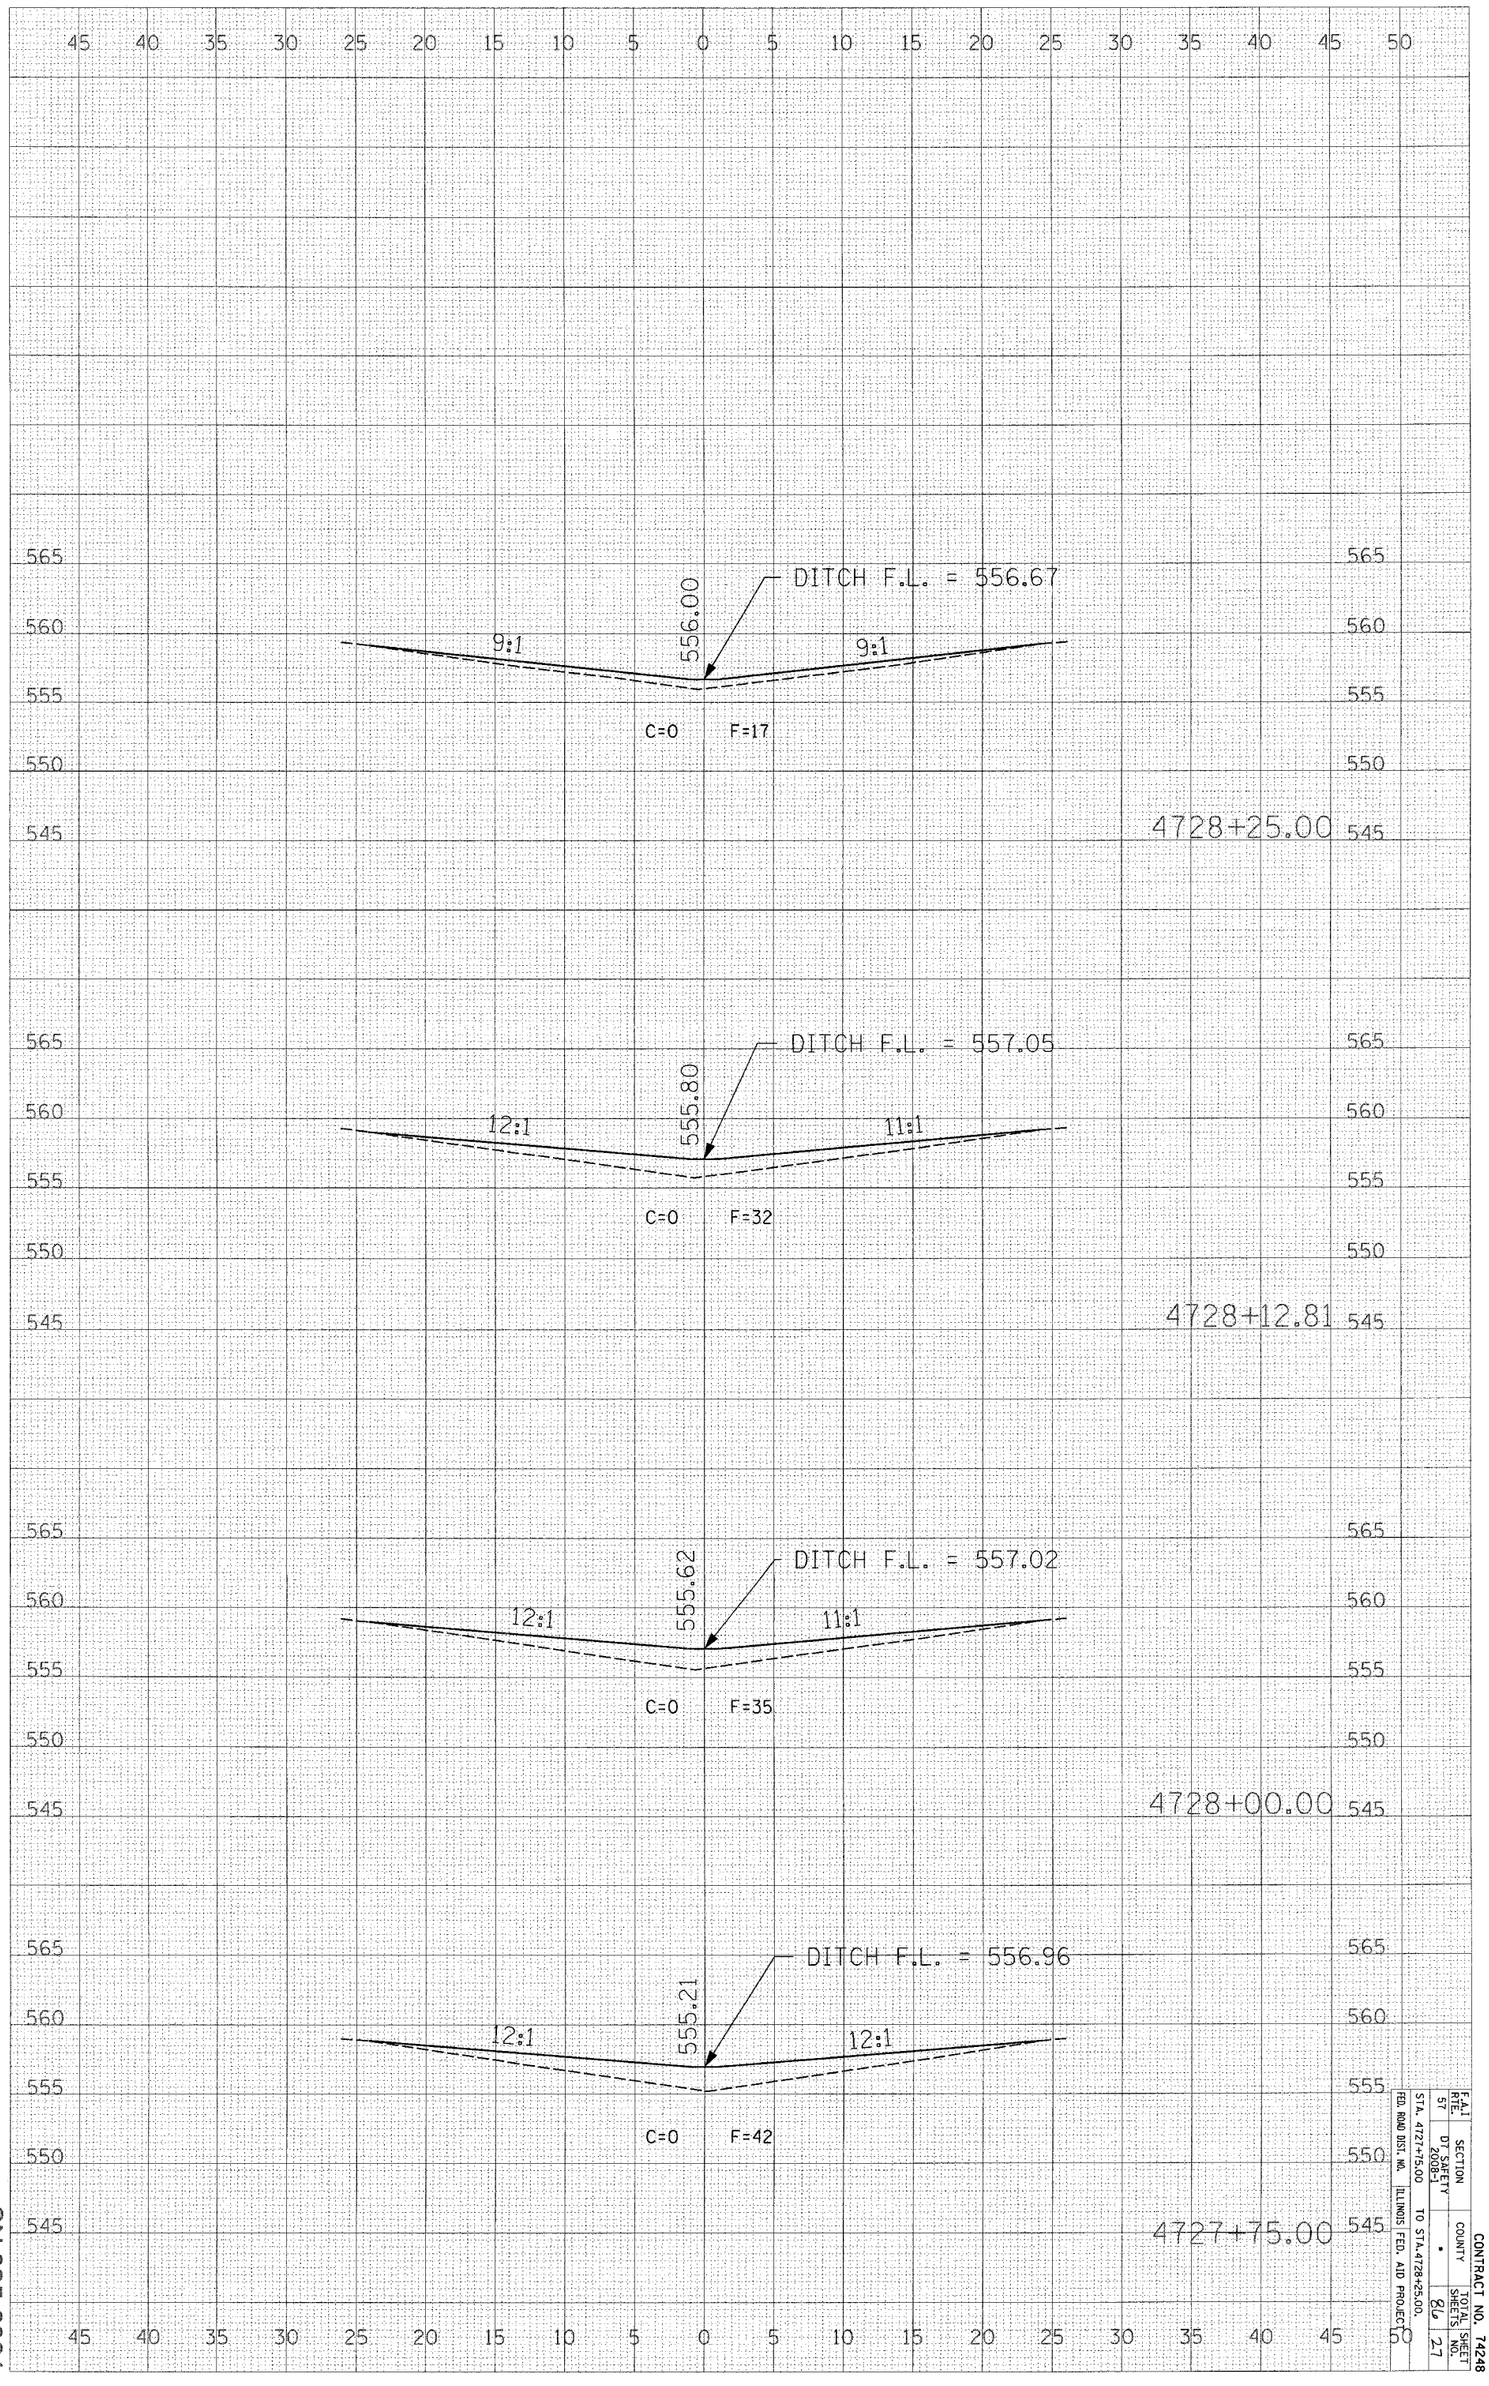

SN 025-0061

• EFFINGHAM, CLAY, AND FAYETTE

CONTRACT NO. 74248

F.A.I. RTE.	SECTION	COUNTY	TOTAL SHEETS	SHEET NO.
57	DT SAFETY 2008-1	•	84	27

STA. 4727+75.00 TO STA.4728+25.00.
FED. ROAD DIST. NO. ILLINOIS FED. AID PROJECT