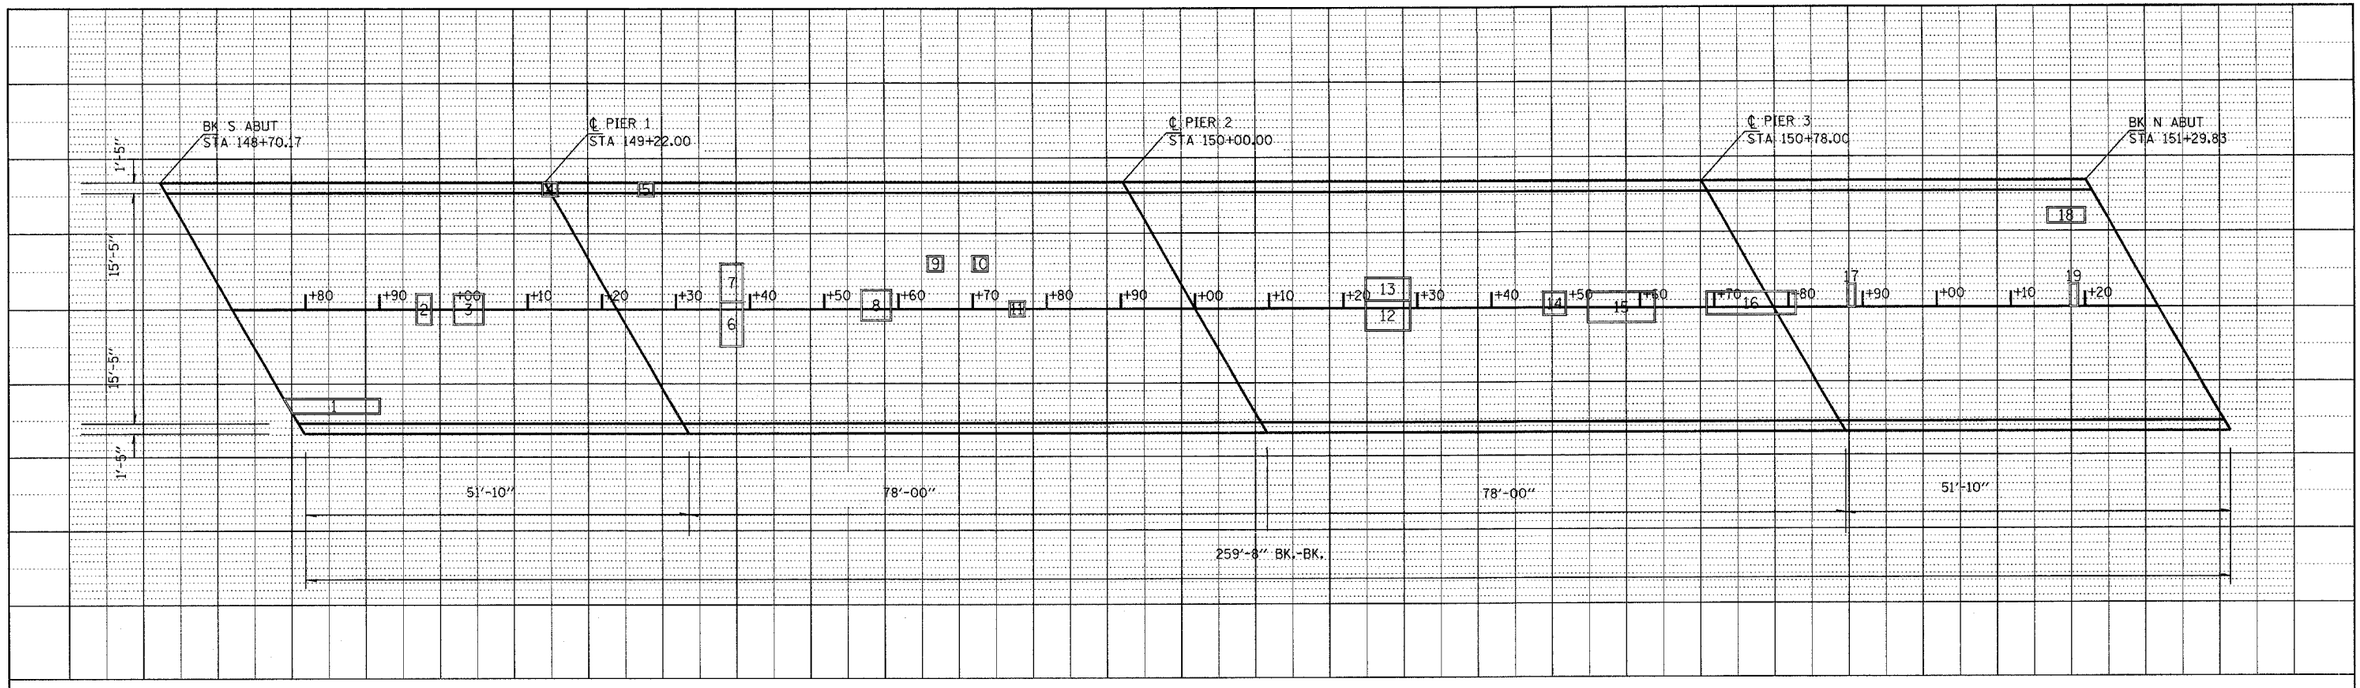

PATCH NO.	SIZE	DECK SLAB REPAIR (PART DEPTH) SQ YD	DECK SLAB REPAIR (FD TY 1) SQ YD	DECK SLAB REPAIR (FD TY 2) SQ YD	
1	3' x 16'			5.3	
2	4' x 2'			0.9	
3	4' x 4'			1.8	
4	2' x 2'	0.4			
5	2' x 2'	0.4			
6	6' x 3'			2	
7	5' x 3'			1.7	
8	4' x 4'			1.8	
9	2' x 2'	0.4			
10	2' x 2'	0.4			
11	2' x 2'	0.4			
12	4' x 6'			2.7	
13	3' x 6'			2	
14	3' x 3'			1	
15	4' x 9'			4	
16	3' x 2'			0.7	
17	3' x 1'	0.3			
18	2' x 5'			1.1	
19	3' x 1'	0.3			

PATCH NO.	SIZE	DECK SLAB REPAIR (PART DEPTH) SQ YD	DECK SLAB REPAIR (FD TY 1) SQ YD	DECK SLAB REPAIR (FD TY 2) SQ YD	

PATCH NO.	SIZE	DECK SLAB REPAIR (PART DEPTH) SQ YD	DECK SLAB REPAIR (FD TY 1) SQ YD	DECK SLAB REPAIR (FD TY 2) SQ YD	

PATCH NO.	SIZE	DECK SLAB REPAIR (PART DEPTH) SQ YD	DECK SLAB REPAIR (FD TY 1) SQ YD	DECK SLAB REPAIR (FD TY 2) SQ YD	

PATCH NO.	SIZE	DECK SLAB REPAIR (PART DEPTH) SQ YD	DECK SLAB REPAIR (FD TY 1) SQ YD	DECK SLAB REPAIR (FD TY 2) SQ YD	

NOTE: A QUANTITY OF 78 SQUARE FEET WAS ESTIMATED FOR PARTIAL DEPTH PATCHING. ENGINEER SHALL DETERMINE ACTUAL LOCATION IN THE FIELD AND DOCUMENT IN AS-BUILT PLANS.

FILE NAME = $FILEL$	USER NAME = $USER$	DESIGNED -	REVISED -
		DRAWN -	REVISED -
	PLOT SCALE = $SCALE$	CHECKED -	REVISED -
	PLOT DATE = $DATE$	DATE -	REVISED -

STATE OF ILLINOIS
DEPARTMENT OF TRANSPORTATION

BRIDGE DECK PATCHING FAYETTE COUNTY S.N. 026-0049

SCALE: | SHEET NO. OF SHEETS | STA. | TO STA.

F.A. RTE.	SECTION	COUNTY	TOTAL SHEETS	SHEET NO.
				13
		CONTRACT NO.		
FED. ROAD DIST. NO.	ILLINOIS	FED. AID PROJECT		