| F.A.P. RTE. | SECTION | COUNTY | TOTAL SHEETS | SHEET NO. |
|---|---|---|---|---|
| 310 | 60-15HB | MADISON | 185 | 72 |
| STA. 9+660 | | TO STA. 10+000 | | |
| FED. ROAD DIST. NO. _ | | ILLINOIS | FED. AID PROJECT | |

CONTRACT NO. 76626

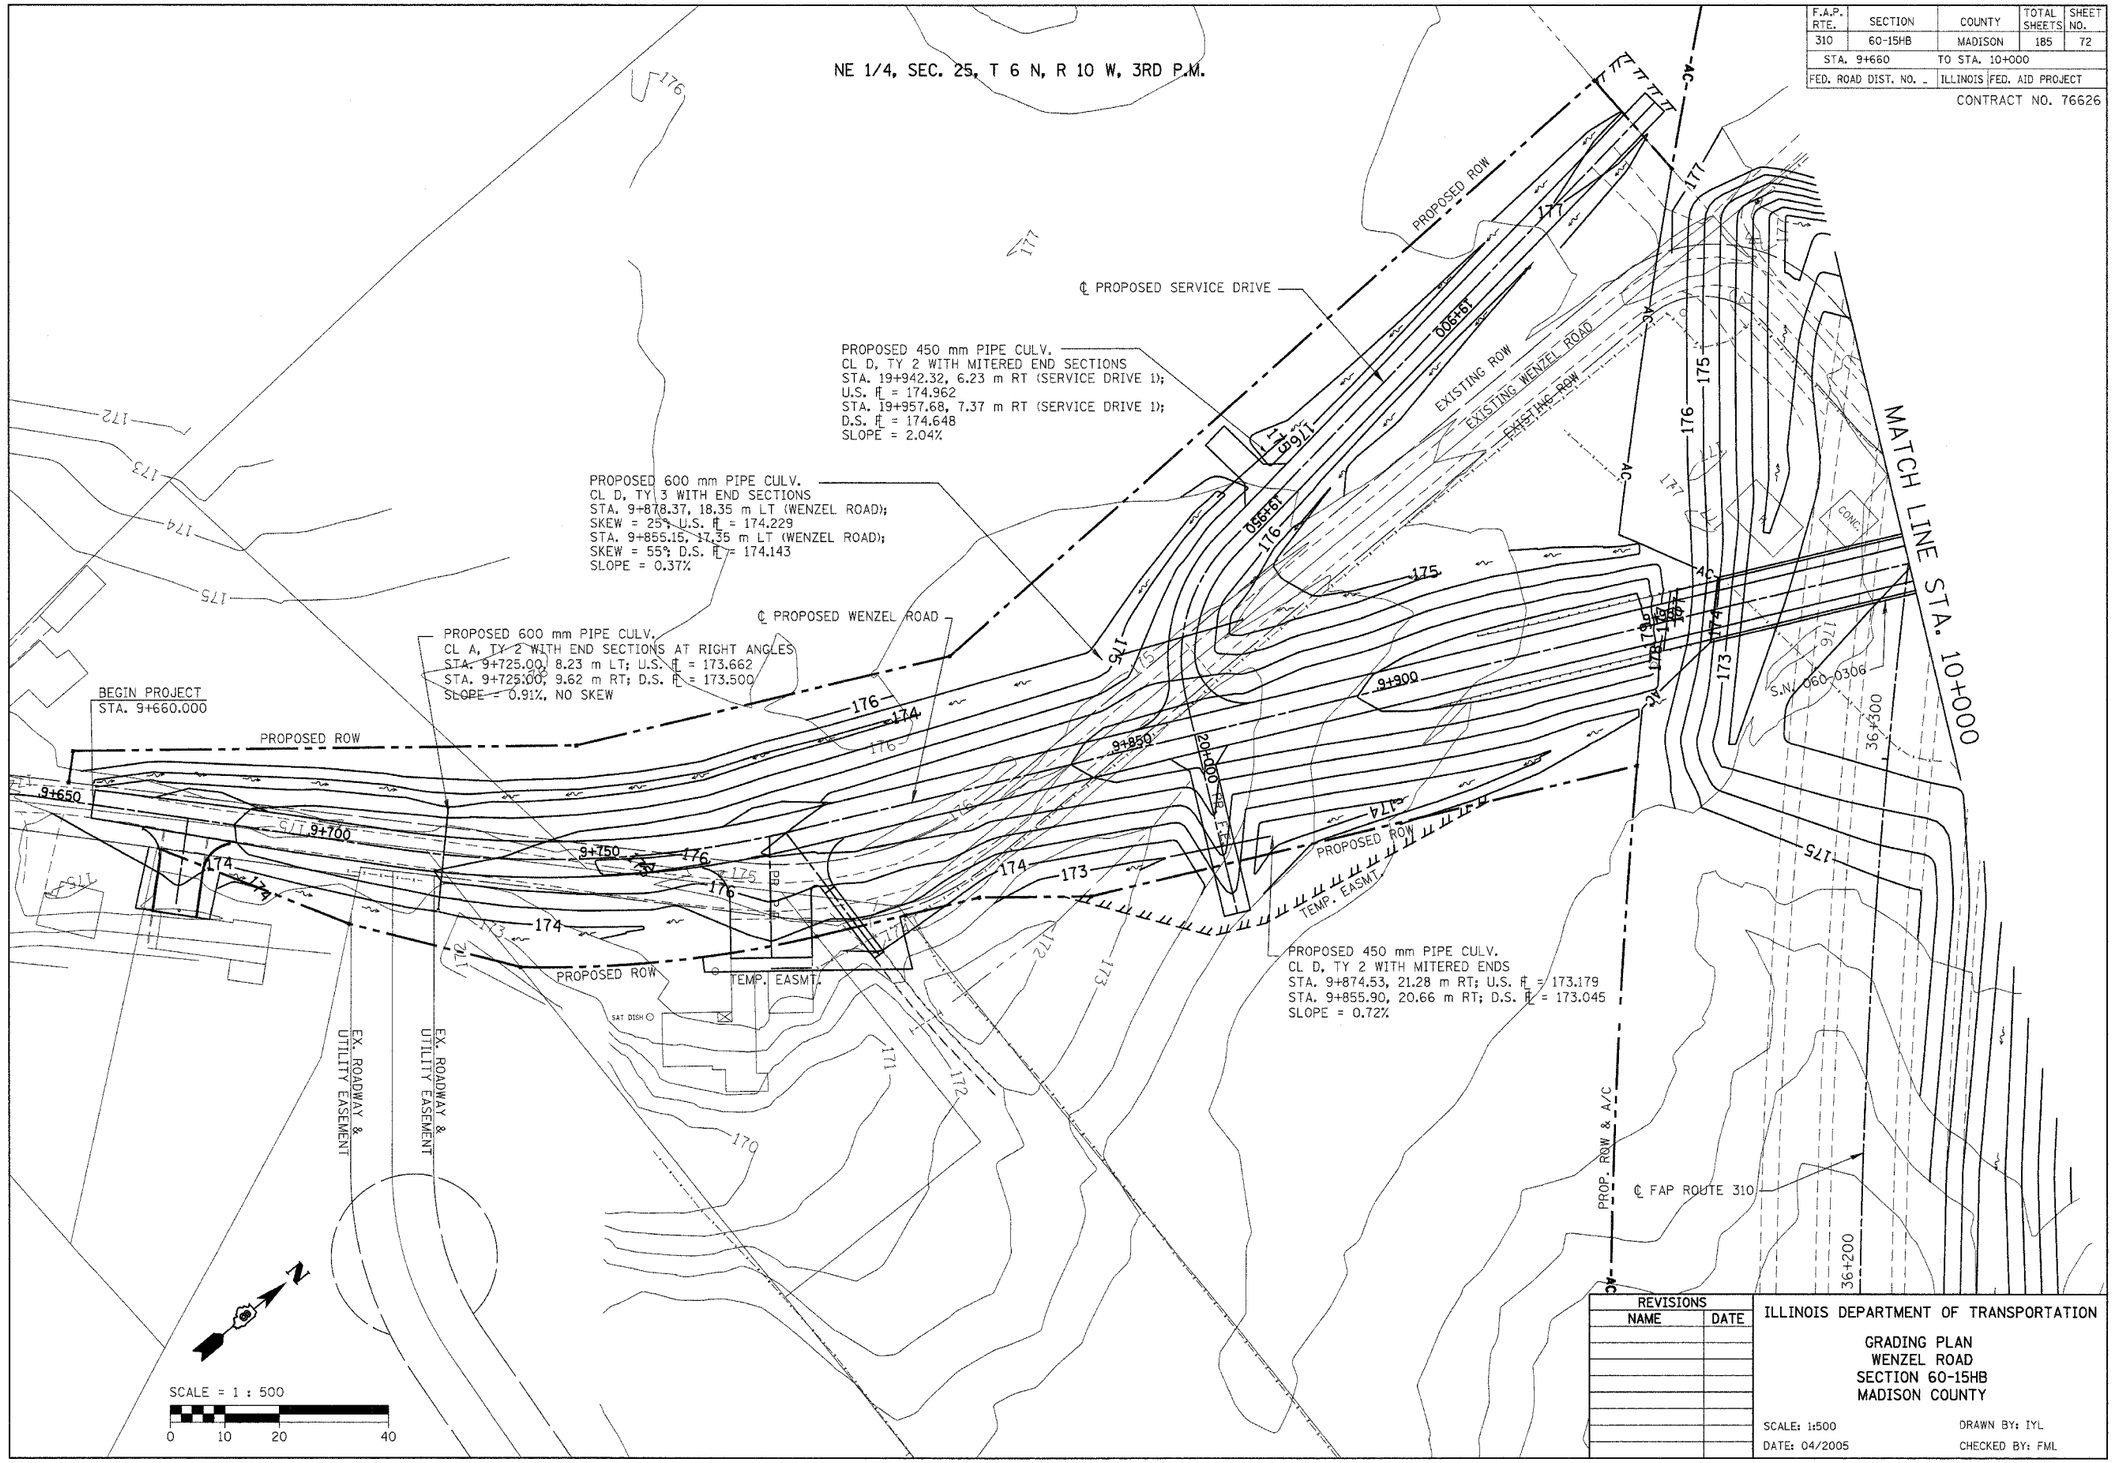


| REVISIONS | |
|---|---|
| NAME | DATE |
| | |

ILLINOIS DEPARTMENT OF TRANSPORTATION

GRADING PLAN
WENZEL ROAD
SECTION 60-15HB
MADISON COUNTY

SCALE: 1:500 DRAWN BY: IYL
DATE: 04/2005 CHECKED BY: FML

GRADING PLAN - WENZEL ROAD - STA. 9+660 TO 10+000

e:\0062\wenzel\wengrading2.dgn 7/30/2007 8:55:19 AM