CONTRACT NO. 76626

F.A.P. RTE.	SECTION	COUNTY	TOTAL SHEETS	SHEET NO.
310	60-15HB	MADISON	185	127
STA. 9+850.000 TO STA. 9+865.384				
FED. ROAD DIST. NO. _	ILLINOIS	FED. AID PROJECT		

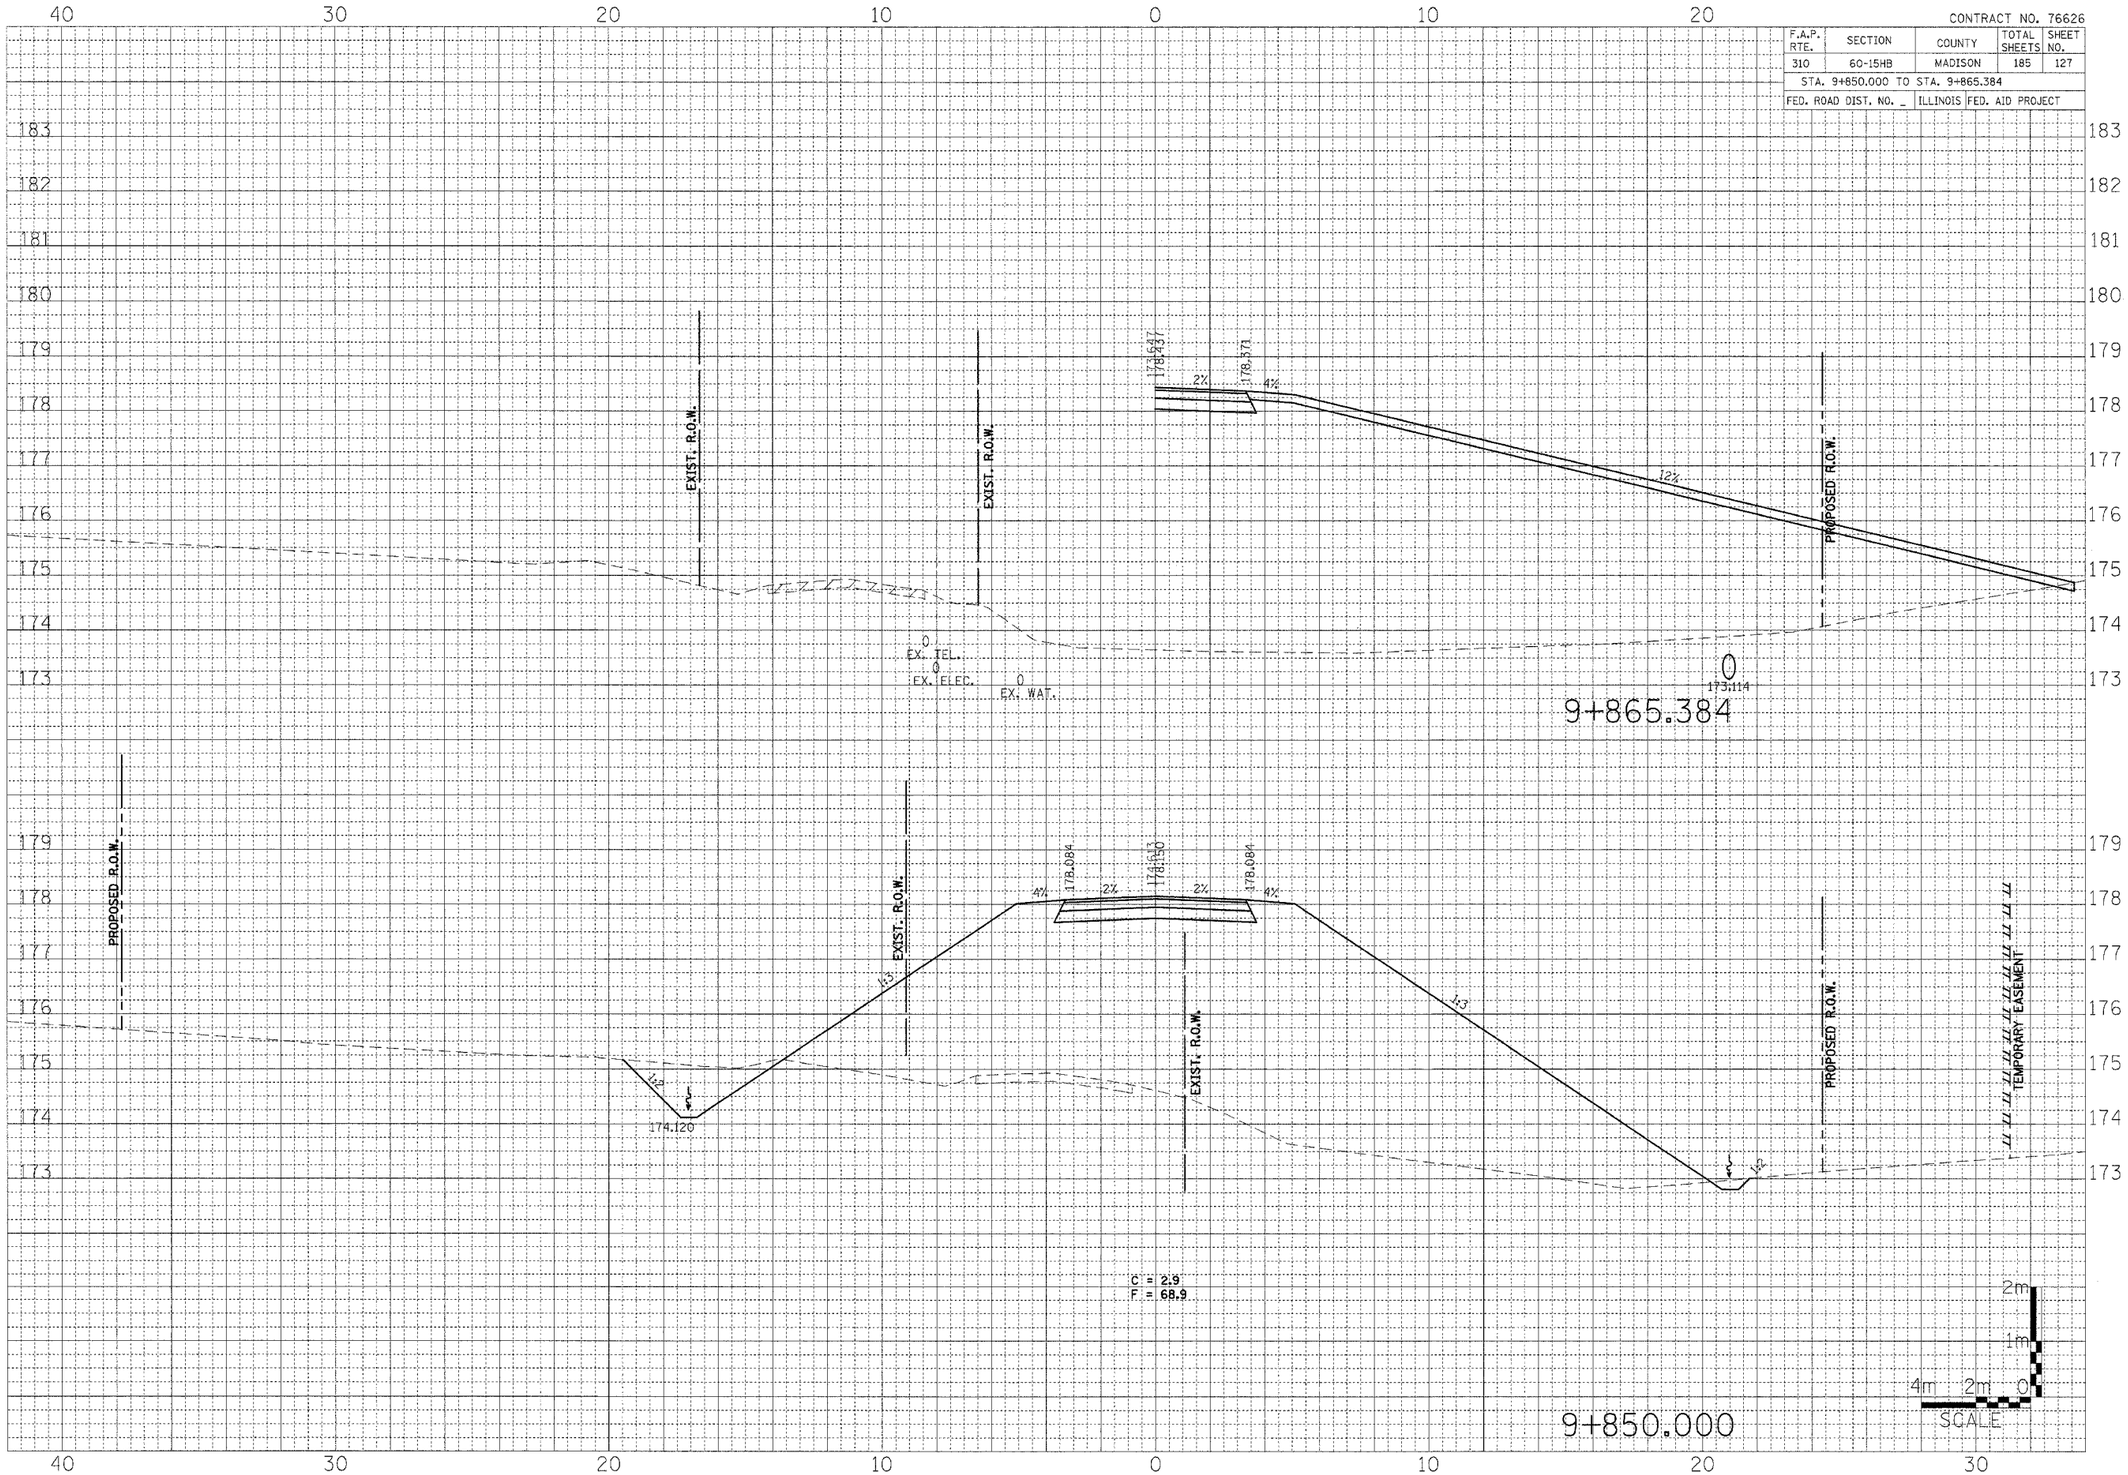

WENZEL ROAD

STA. 9+850.000 TO STA. 9+865.384

...\wenzel\xsec\sheet_wenzel.dgn 7/29/2007 11:30:55 PM