CONTRACT NO. 76626

| F.A.P. RTE. | SECTION | COUNTY | TOTAL SHEETS | SHEET NO. |
|---|---|---|---|---|
| 310 | 60-15HB | MADISON | 185 | 182 |
| STA. 30+075.000 TO STA. 30+110.890 | | | | |
| FED. ROAD DIST. NO. _ | ILLINOIS | FED. AID PROJECT | | |

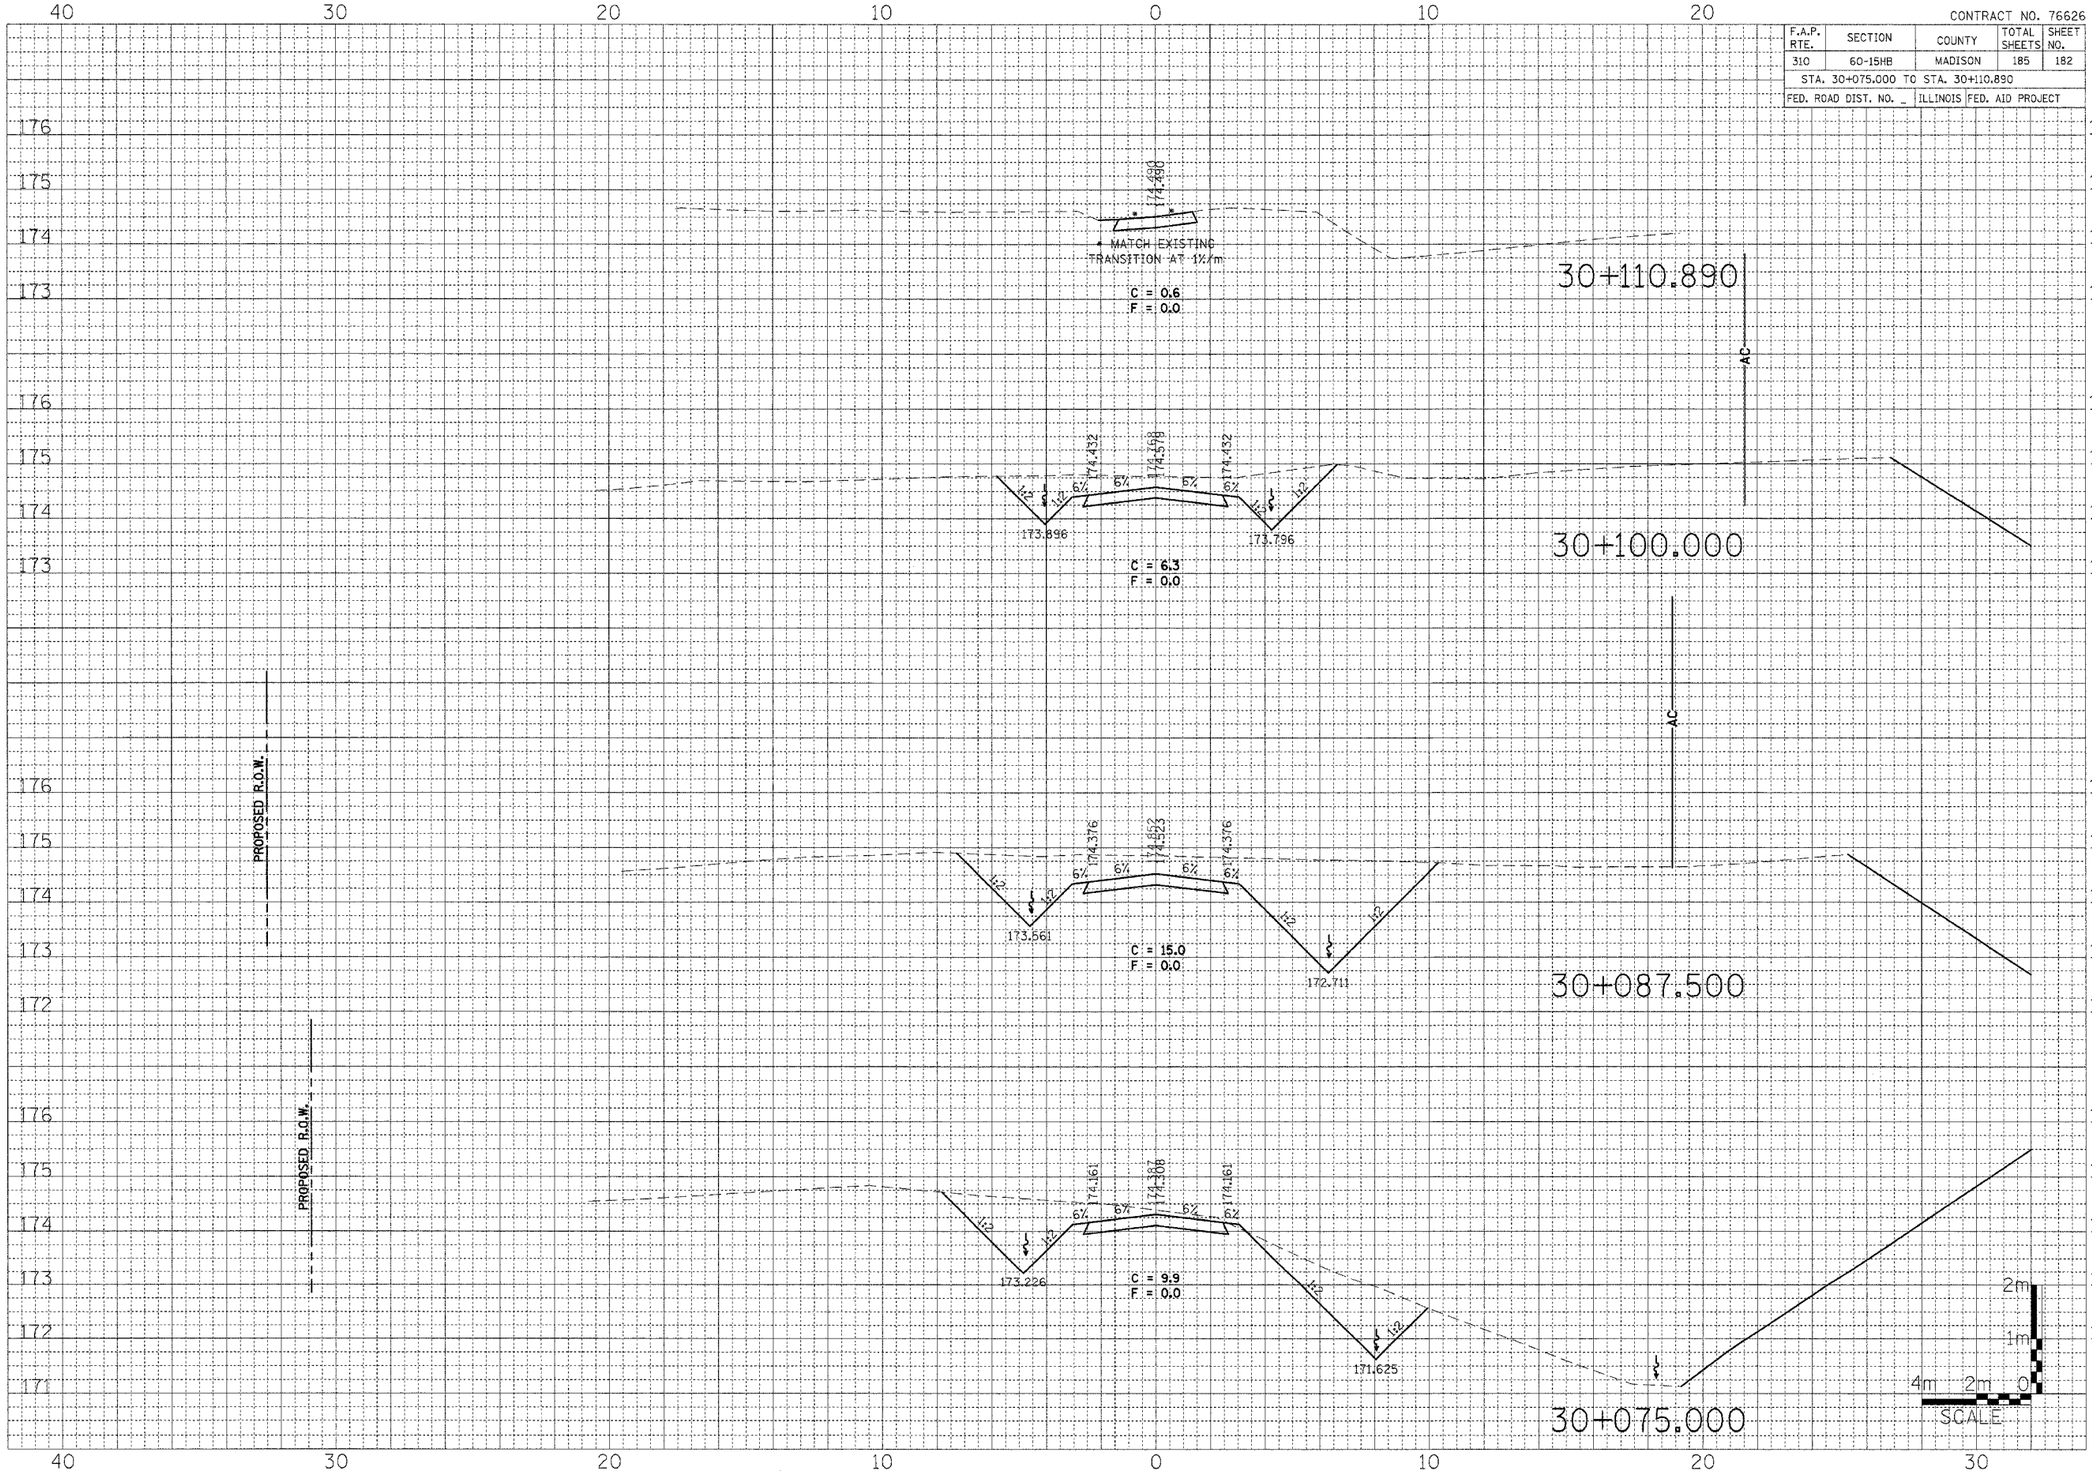


RELOCATED WATT LANE

STA. 30+075.000 TO STA. 30+110.890

...\0002\wenzel\xsec\sheet_sd2.dgn 7/29/2007 11:31:10 PM