CONTRACT NO. 76626

F.A.P. RTE.	SECTION	COUNTY	TOTAL SHEETS	SHEET NO.
310	60-15HB	MADISON	185	184
STA. 39+970.000 to STA. 39+977.500				
FED. ROAD DIST. NO. _	ILLINOIS	FED. AID PROJECT		

FINAL SURVEY	SURVEYED	BY	DATE
NOTE BOOK	PLOTTED		
NO.	CROSS SECTIONS		
	AREAS CHECKED		

ORIGINAL SURVEY	SURVEYED	BY	DATE
NOTE BOOK	PLOTTED		
NO.	CROSS SECTIONS		
	AREAS CHECKED		

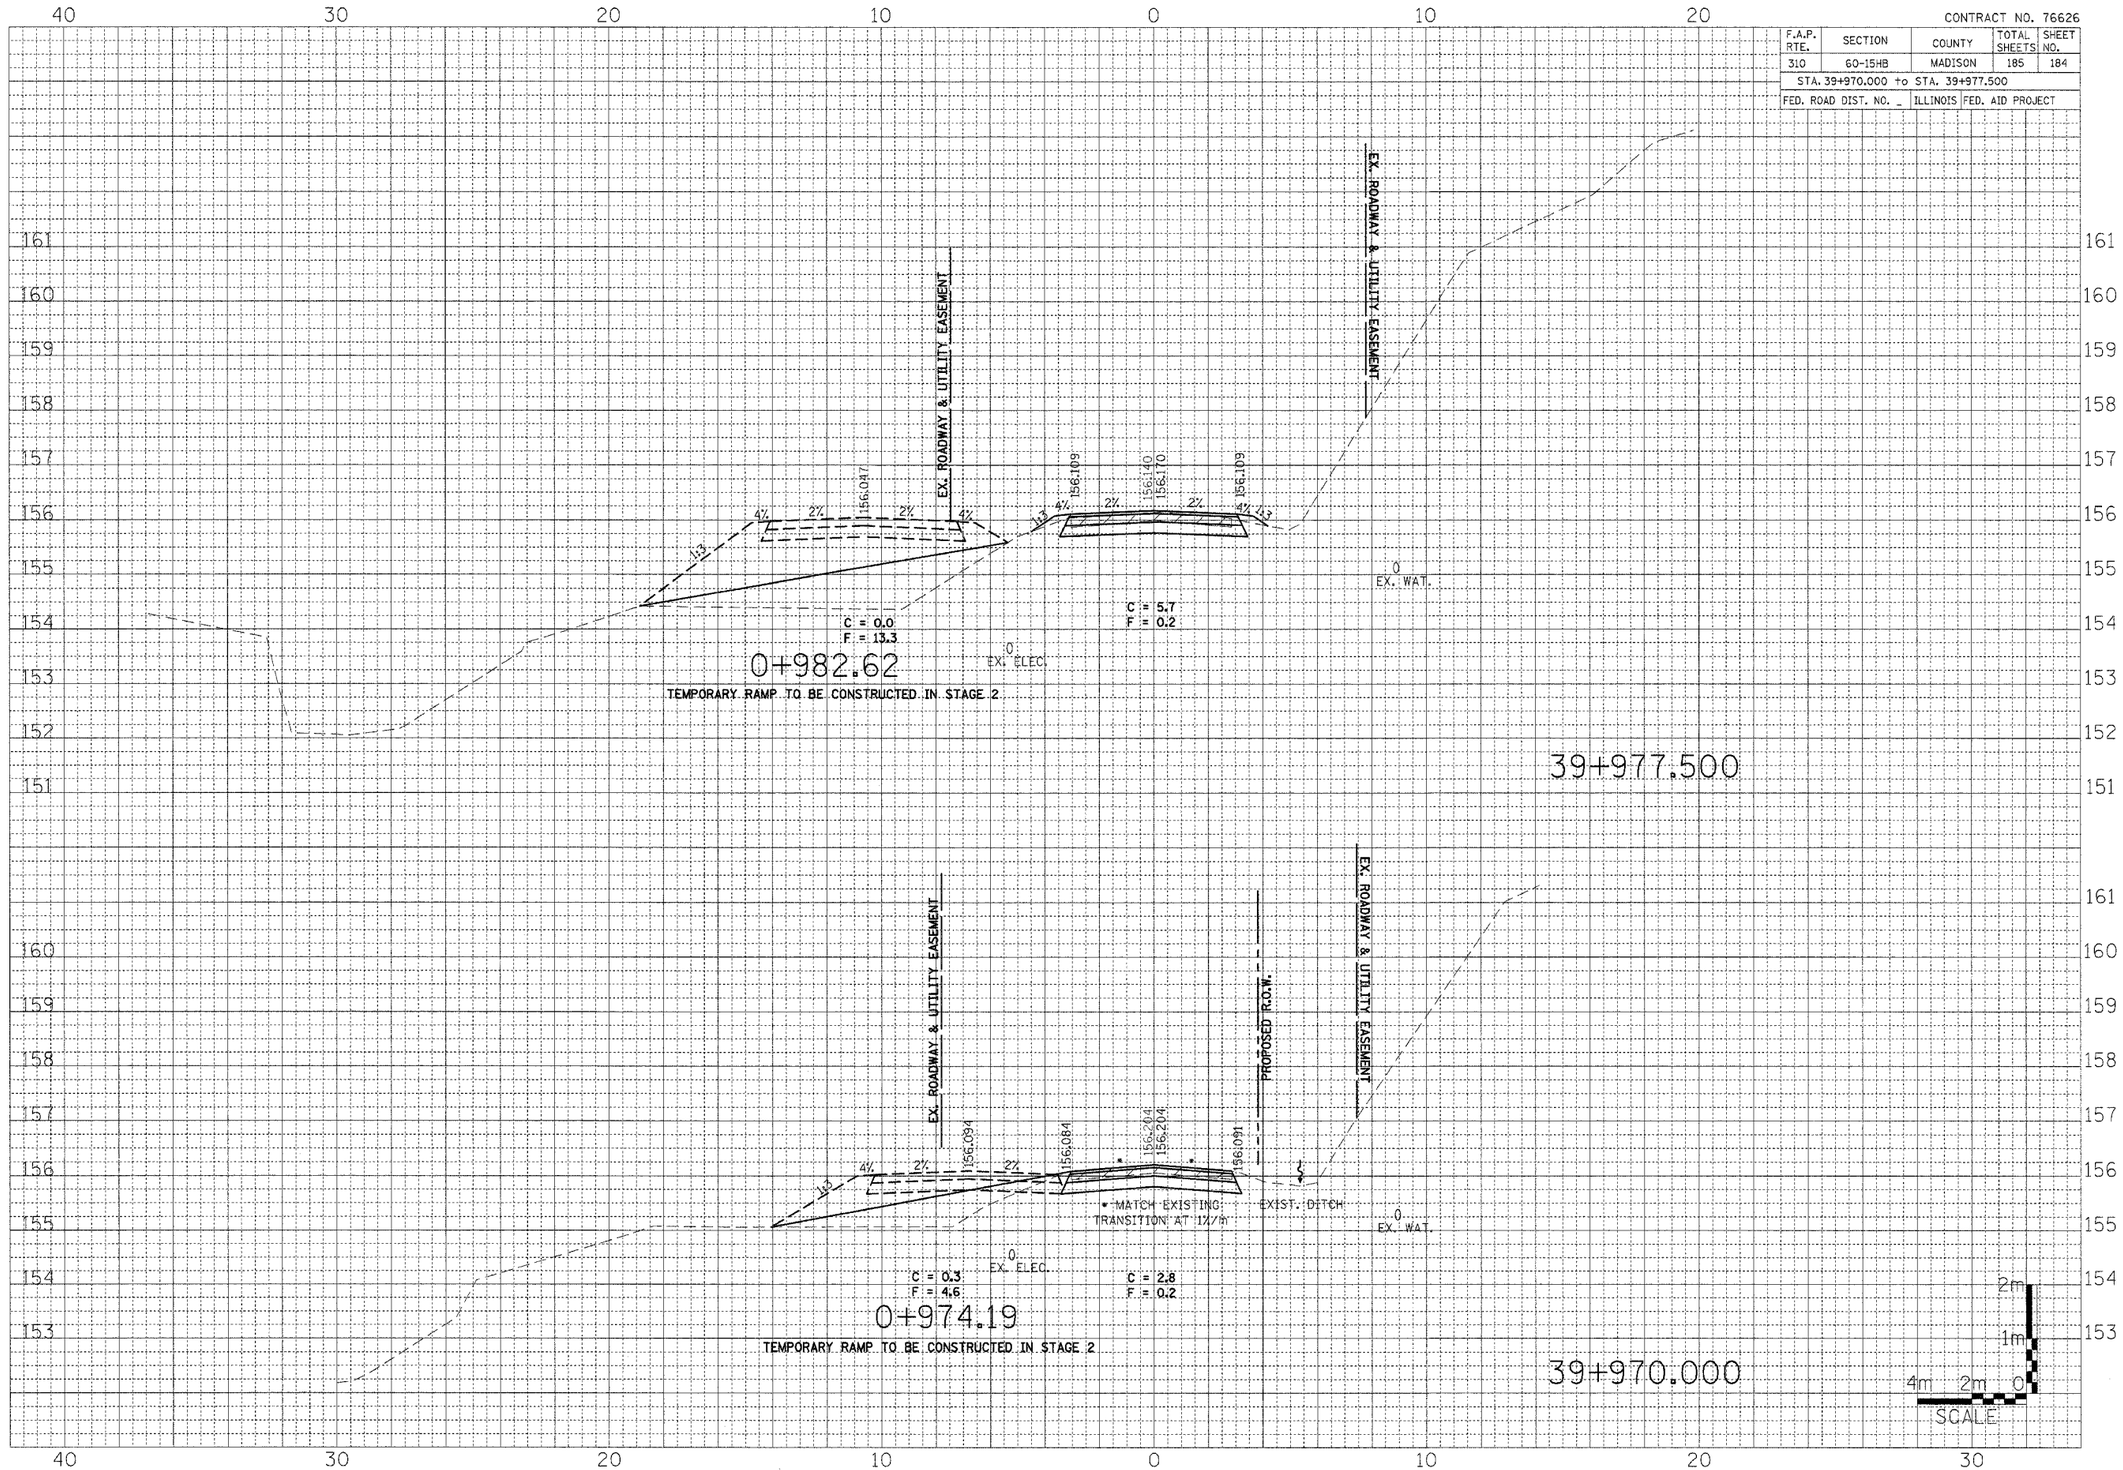

CABIN CLUB ROAD

STA. 39+970.000 to STA. 39+977.500

...\wenzel\xsec\sheet_rcroad.dgn 7/29/2007 11:31:11 PM