F.A.P. RTE.	SECTION	COUNTY	TOTAL SHEETS	SHEET NO
789	1RS-1	MADISON	26	23

STA. 262+00 TO STA. 263+87

EXISTING CONDITIONS:

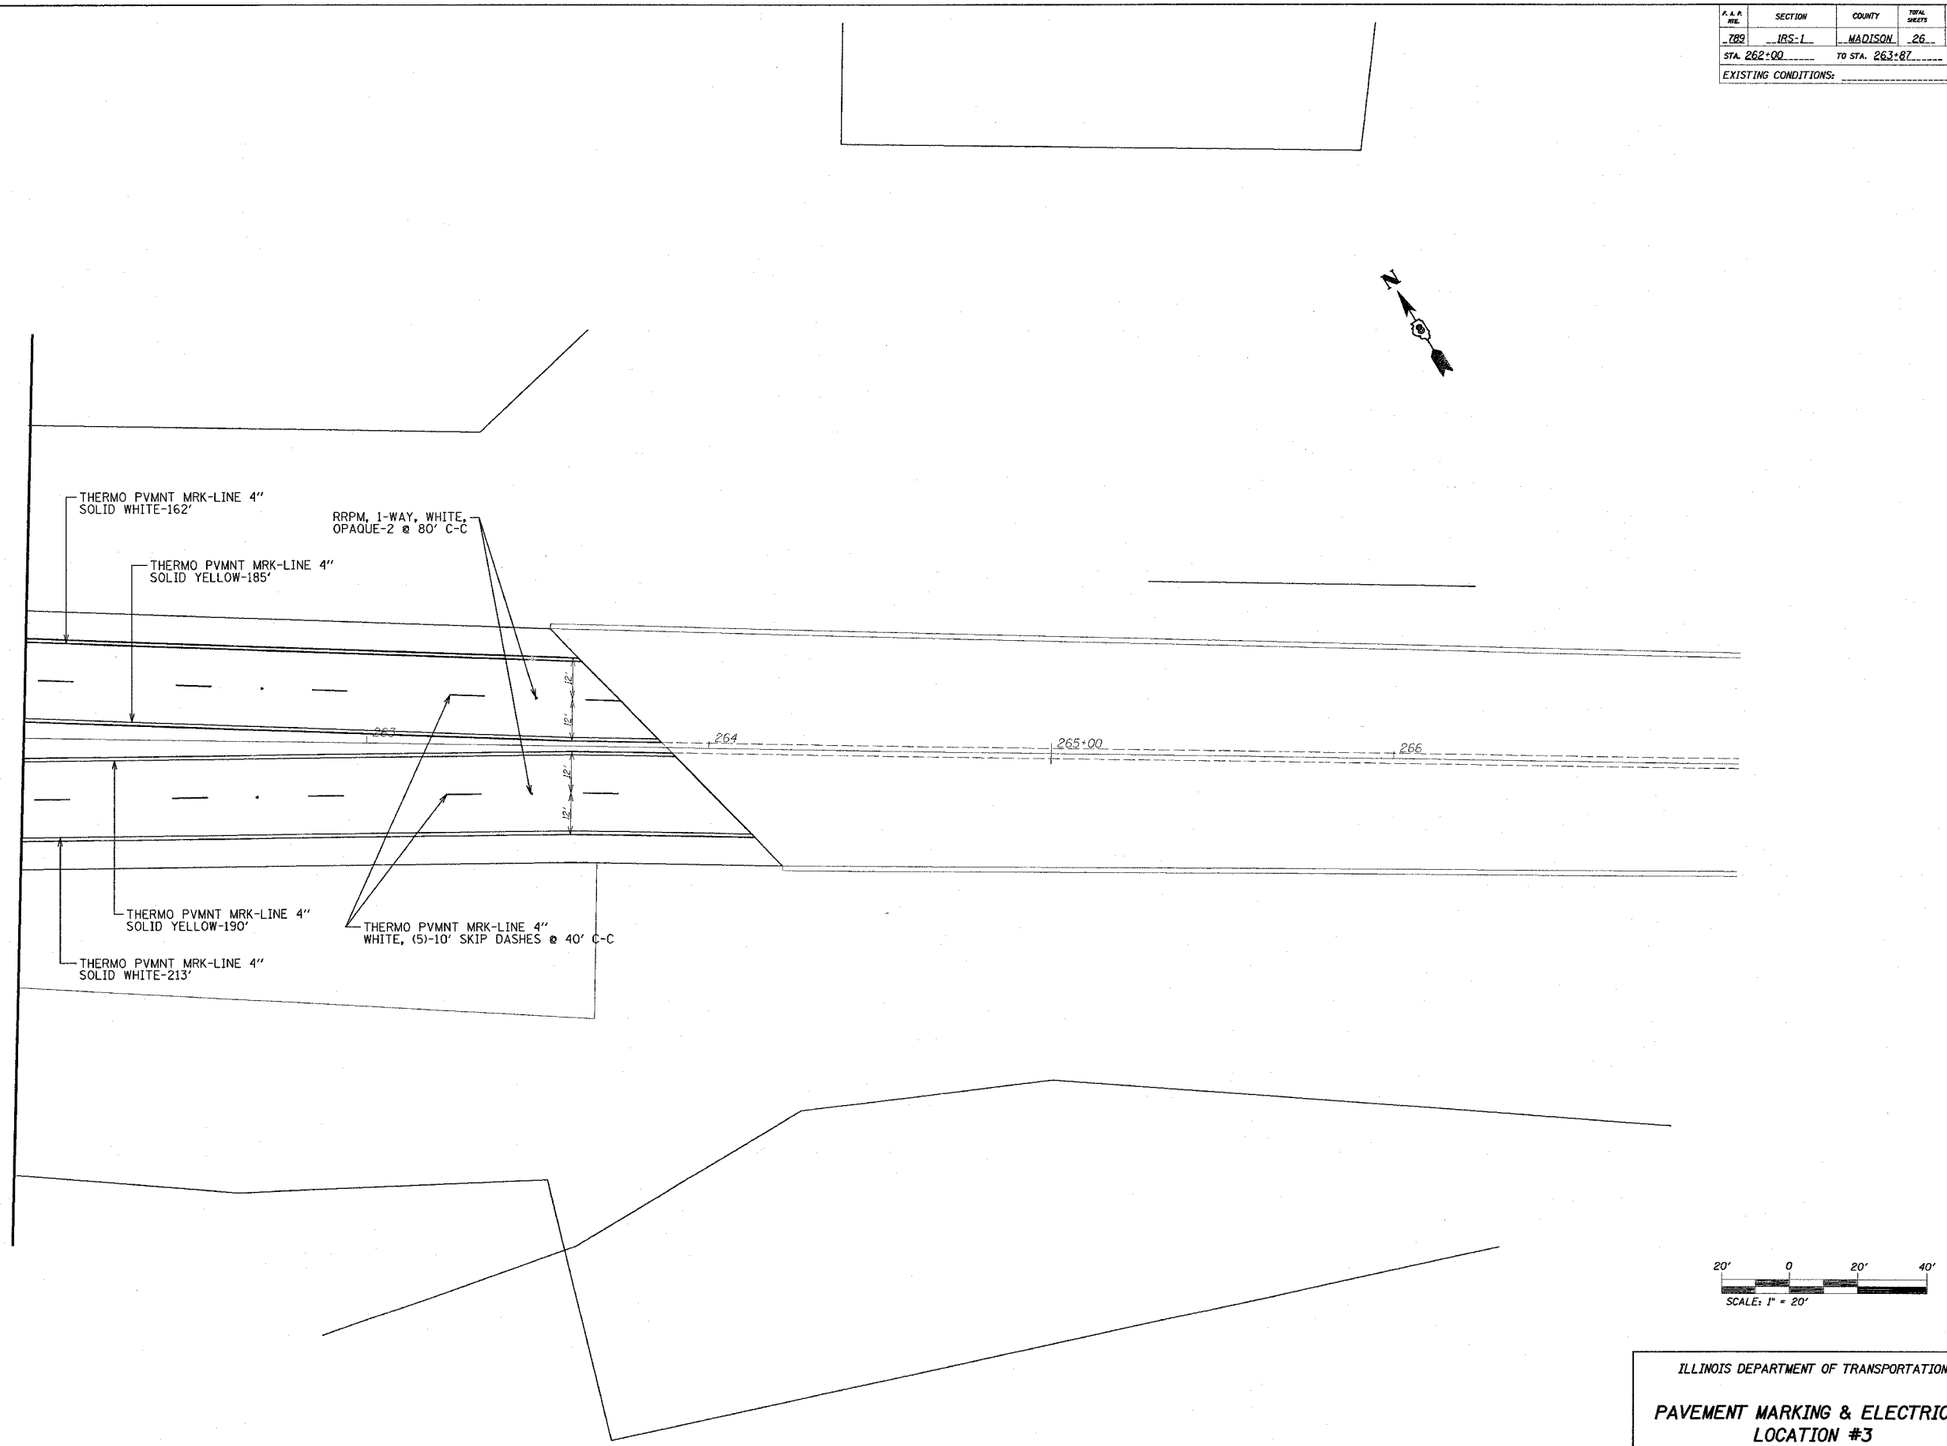

ILLINOIS DEPARTMENT OF TRANSPORTATION

PAVEMENT MARKING & ELECTRICAL LOCATION #3

F.A. 789 (IL RTE. 3 & 111)
SECTION 1RS-1
MADISON COUNTY

PLOT DATE: 4/5/2007

PLAN
NOTE BOOK
NO.
SURVEYED
PLOTTED
ALIGNMENT CHECKED
RT. OF WAY CHECKED
CADD FILE NAME
BY
DATE

$$DATE$$
4/5/2007
c:$projects$ed08007$plan$plan08007a.dgn
*REF_
*REF_