STATE OF ILLINOIS
DEPARTMENT OF TRANSPORTATION

ROUTE NO.	SECTION	COUNTY	TOTAL SHEETS	SHEET NO.
F.A.P. 776	(116BR -1)B-1	HAMILTON	140	24
FED. ROAD DIST. NO. 7	ILLINOIS	FED. AID PROJECT-		

SHEET NO. 5
25 SHEETS

Contract #78006

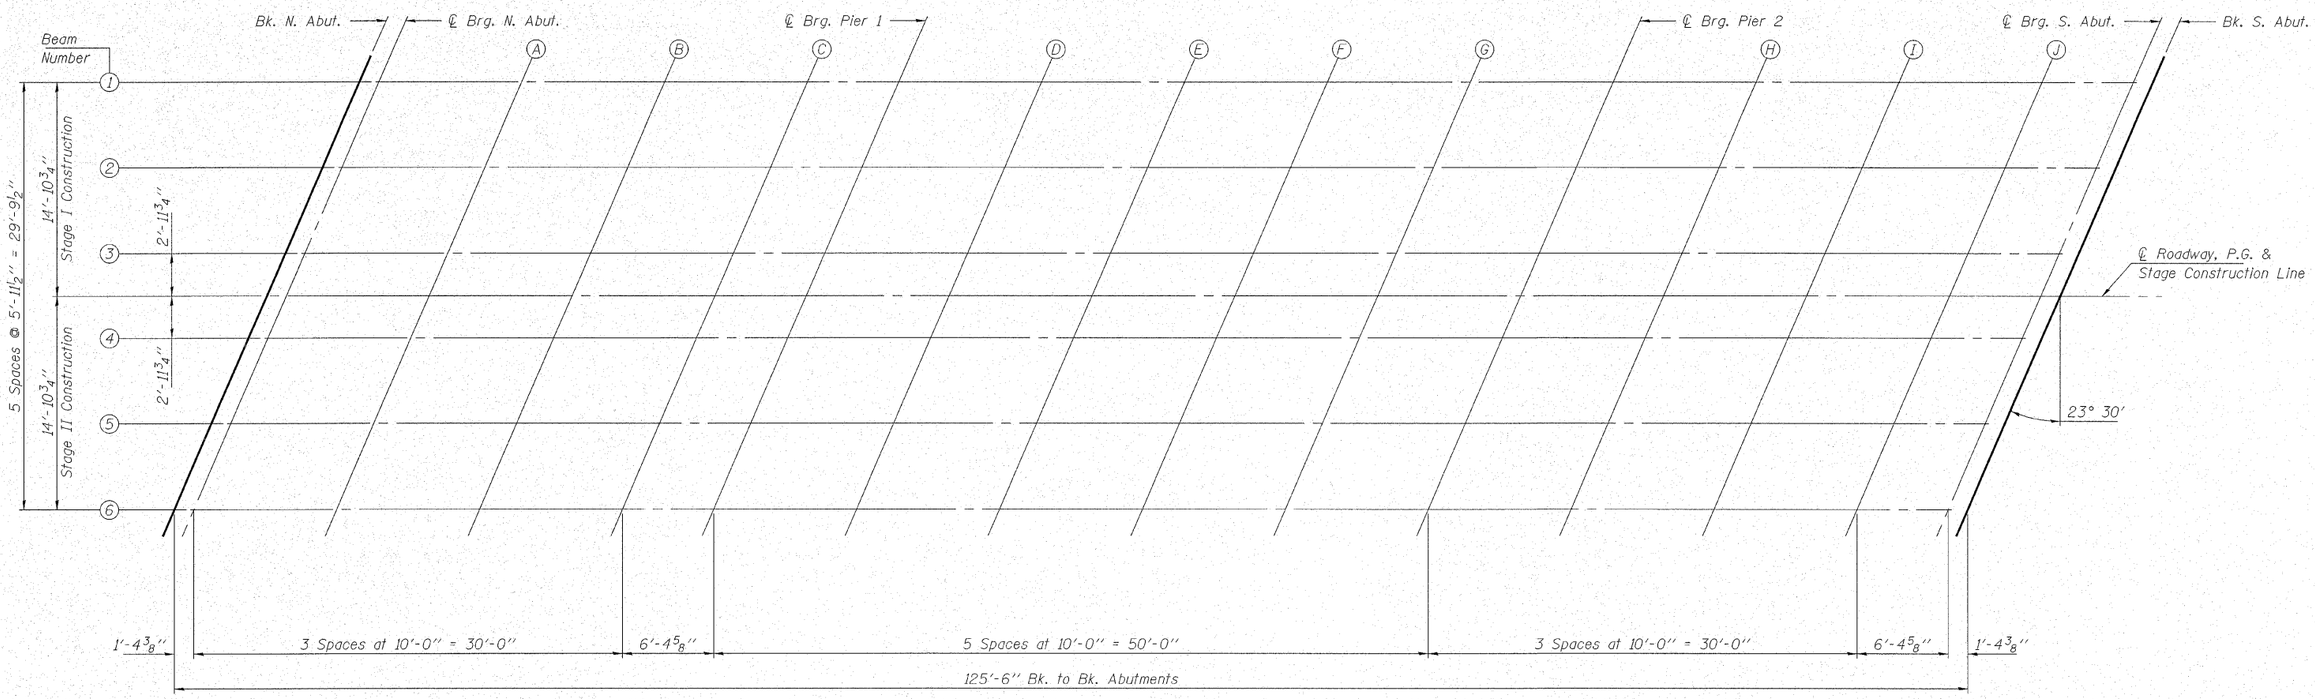

PLAN

HAMPTON, LENZINI & RENWICK, INC.
CIVIL & STRUCTURAL ENGINEERS
LAND SURVEYORS
3085 STEVENSON DRIVE, SUITE 201
SPRINGFIELD, ILLINOIS 62703
(217) 546-3400
ELGIN • SPRINGFIELD

PROJECT NUMBER: 12-41-0021-1		DATE: 10/25/07
DESIGNED: P.L.	CHECKED: S.W.M.	DRAWN: D.T.M.

TOP OF SLAB ELEVATIONS

IL ROUTE 142 OVER CONTRARY CREEK
F.A.P. ROUTE 776 - SECTION (116BR-1)B-1
HAMILTON COUNTY
STRUCTURE NO. 033-0050 / STATION 516+75

PLOT DATE = 10/26/2007 FILE NAME = 03300051-78006-4102bridge0050.dgn