CONTRACT NO. 78023

F.A.P RTE.	SECTION	COUNTY	TOTAL SHEETS	SHEET NO.
778	4BR-1	HARDIN	69	41
STA. 1018+60		TO STA.1025+00		
FED. ROAD DIST. NO. 7	ILLINOIS	FED. AID PROJECT		

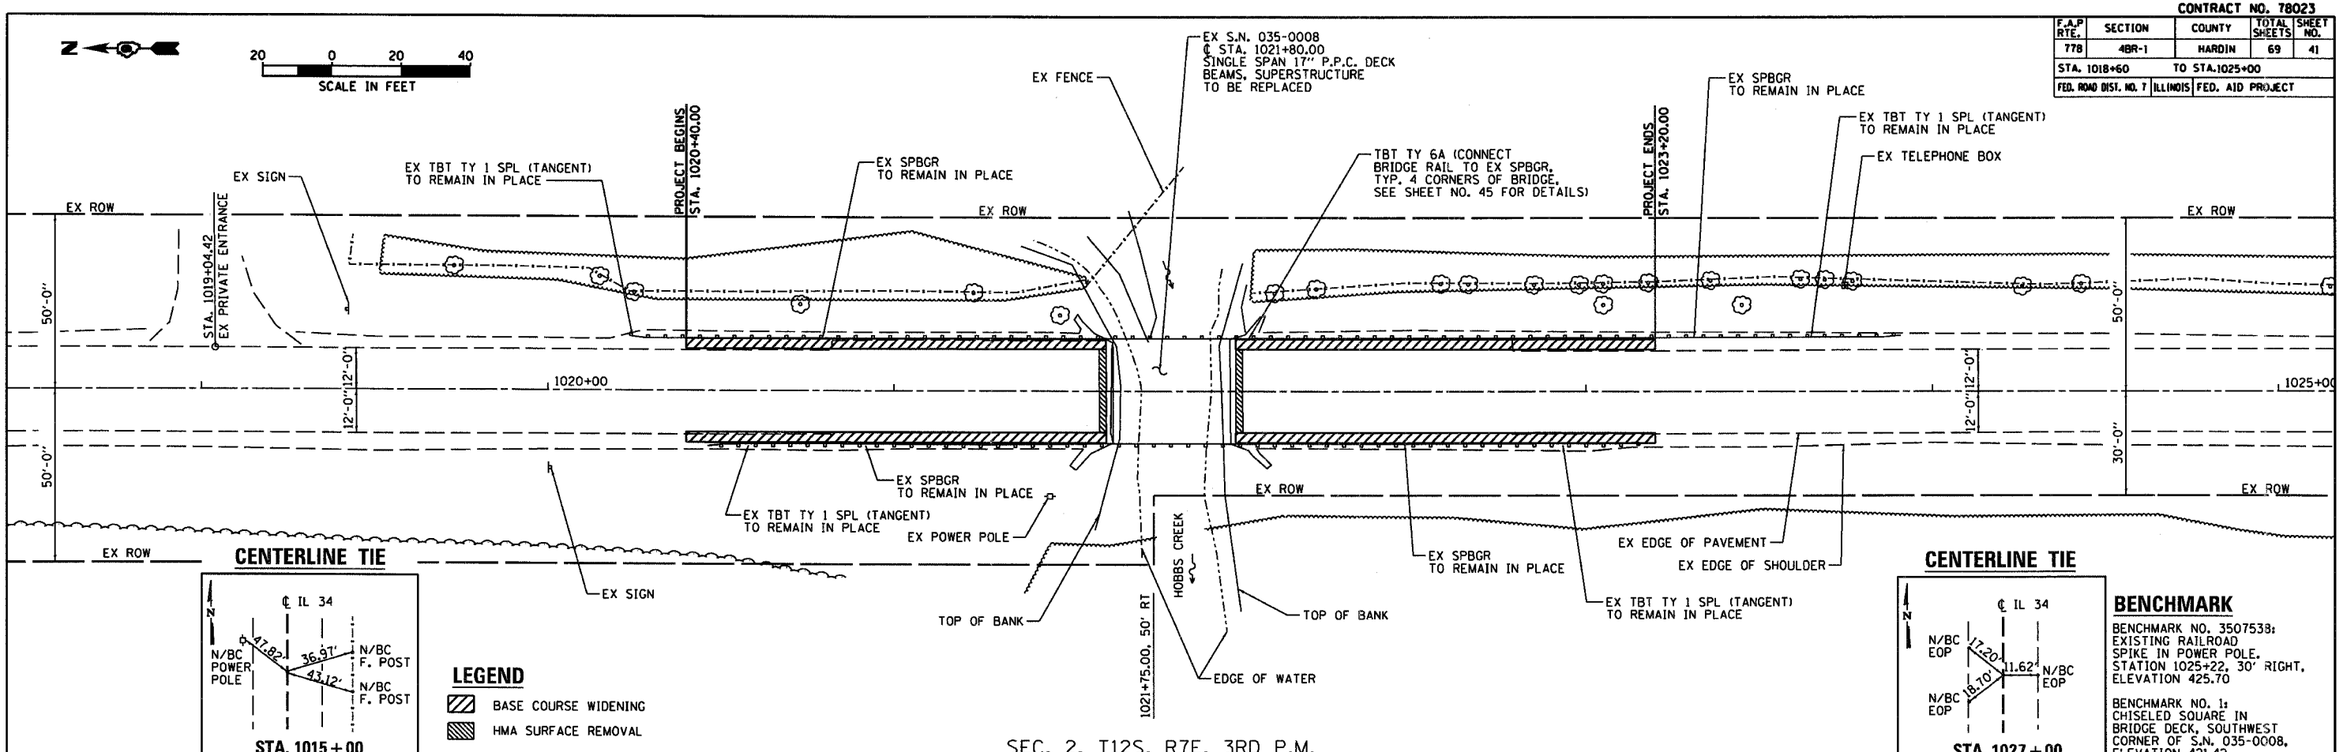

BENCHMARK

BENCHMARK NO. 3507538:
EXISTING RAILROAD
SPIKE IN POWER POLE.
STATION 1025+22, 30' RIGHT,
ELEVATION 425.70

BENCHMARK NO. 1:
CHISELED SQUARE IN
BRIDGE DECK, SOUTHWEST
CORNER OF S.N. 035-0008,
ELEVATION 421.42

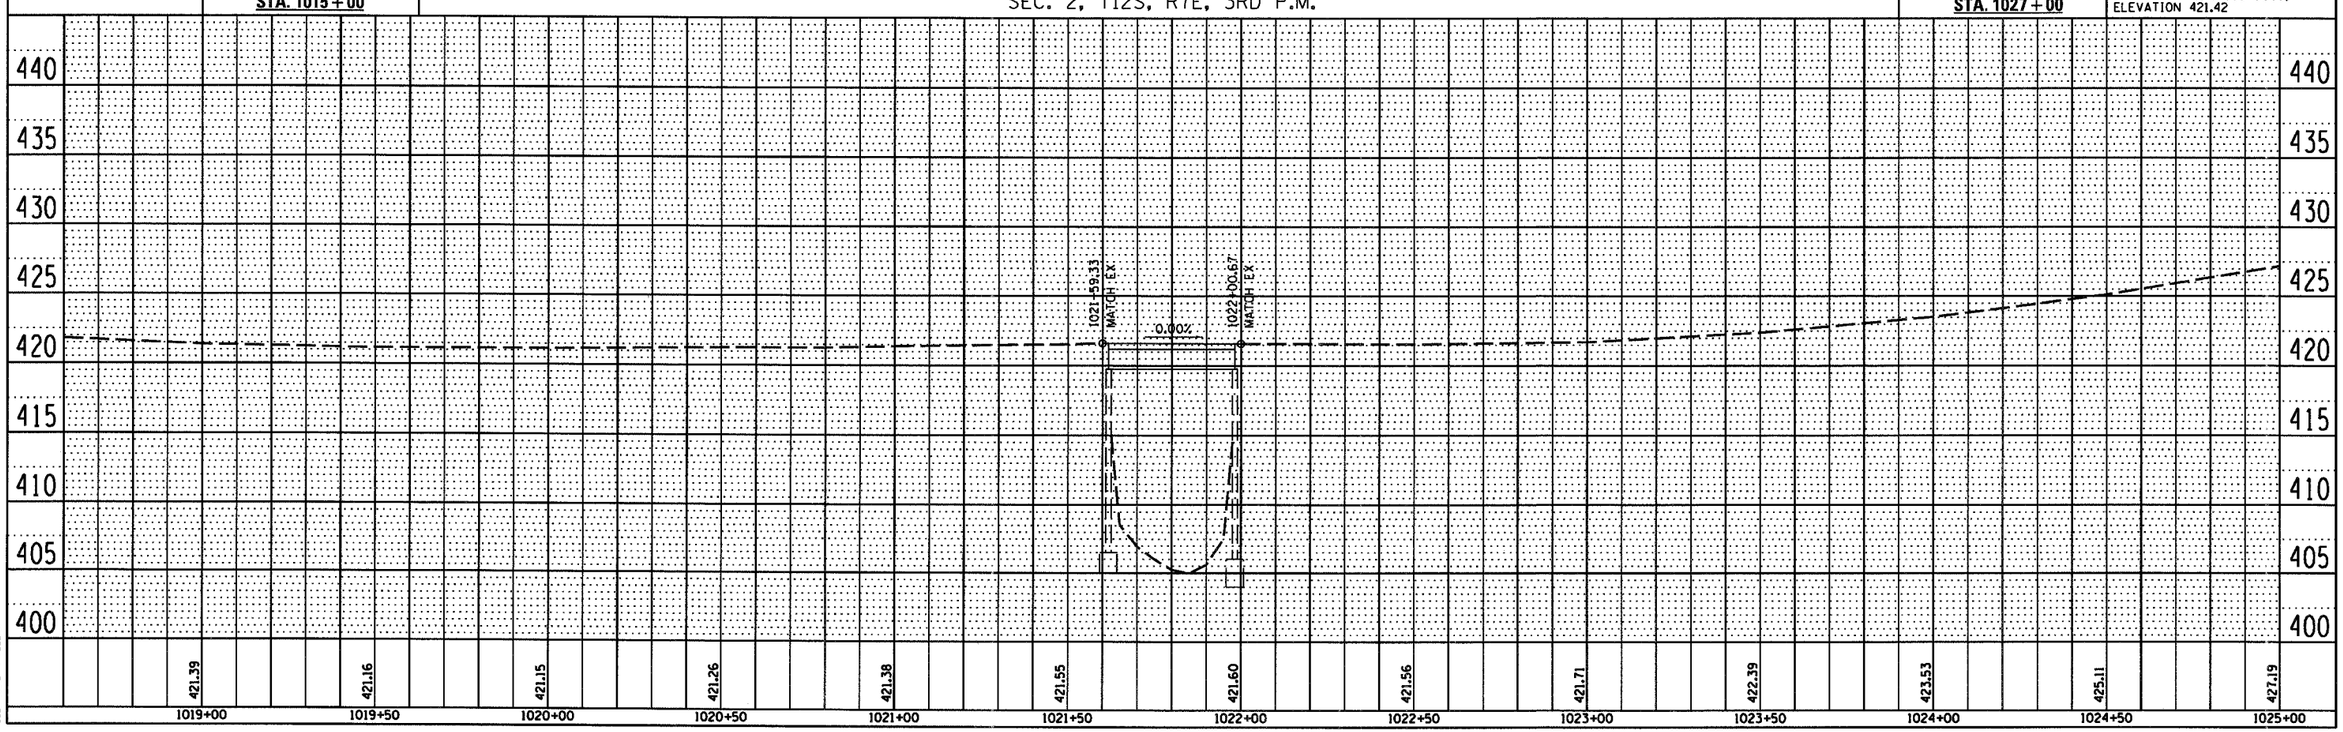

FAP ROUTE 778 (IL 34) PLAN AND PROFILE