CONTRACT NO. 78024

F.A.P. RTE.	SECTION	COUNTY	TOTAL SHEETS	SHEET NO.
869	101BR-1	FRANKLIN	28	12

STA. 362+05 TO STA. 363+05

FED. ROAD DIST. NO. ILLINOIS FED. AID PROJECT

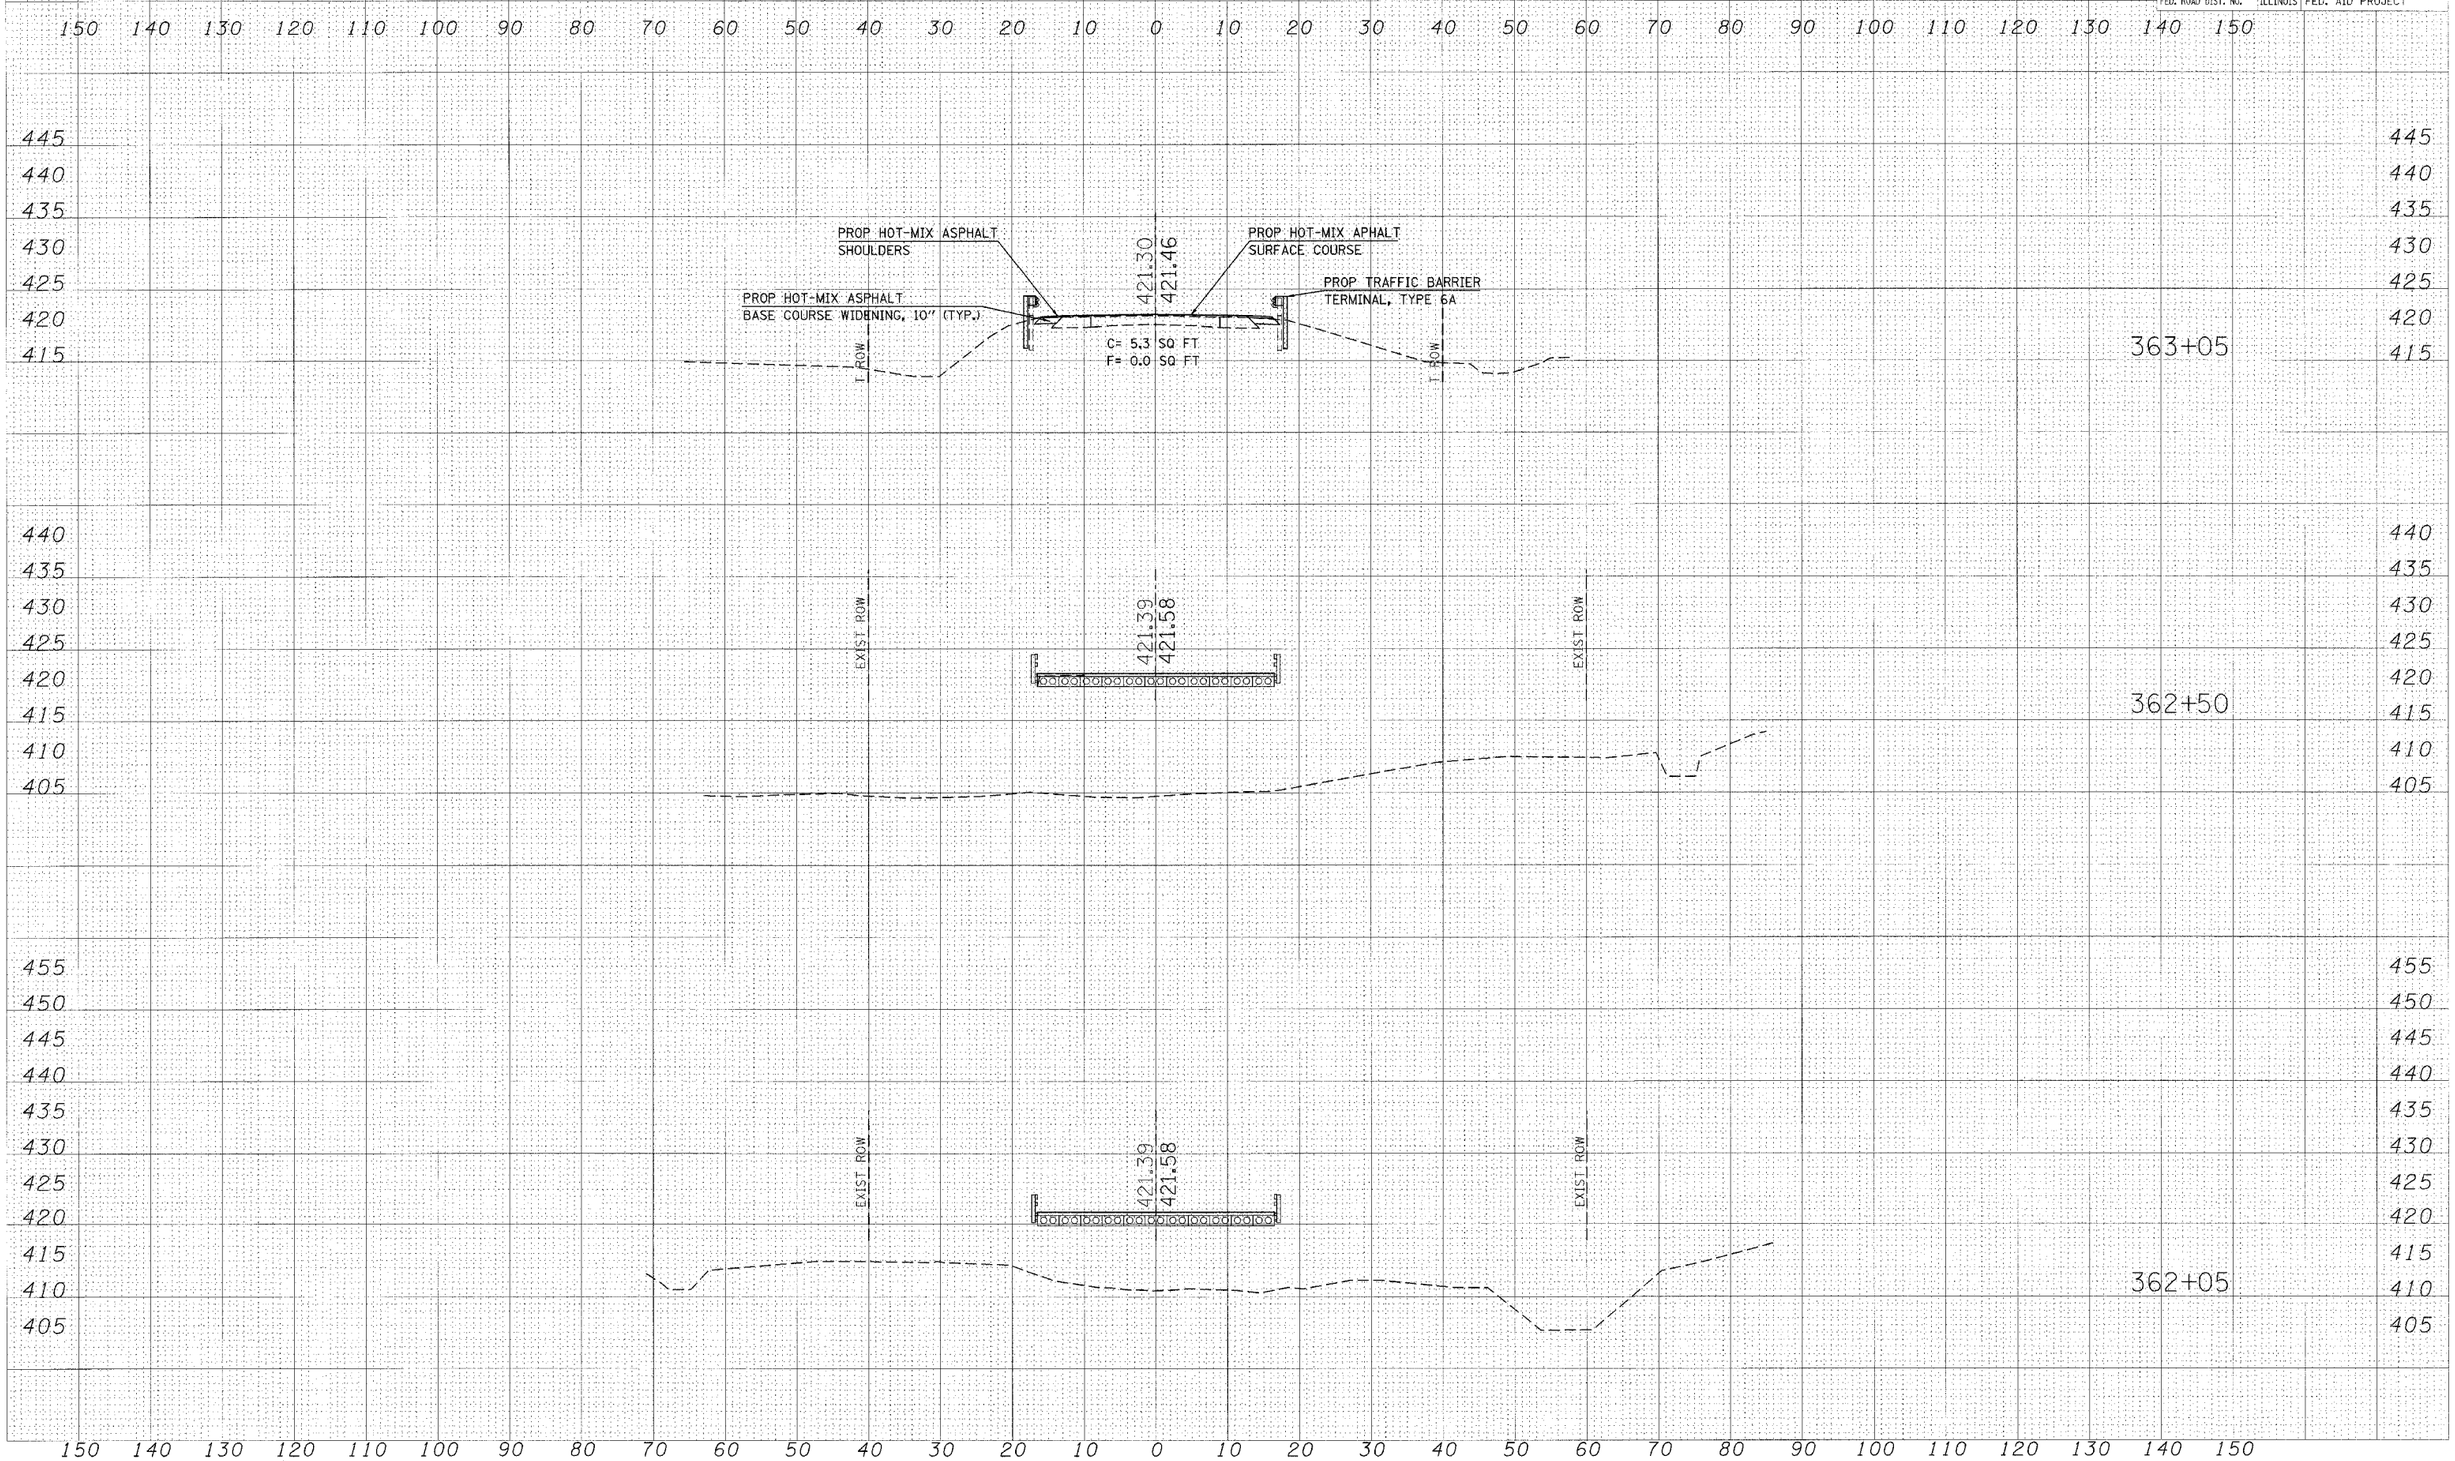

FINAL SURVEY
NOTE BOOK NO.
SURVEYED
PLOTTED
TEMPLATE
AREAS
AREAS CHECKED
BY
DATE

ORIGINAL SURVEY
NOTE BOOK NO.
SURVEYED
PLOTTED
TEMPLATE
AREAS
AREAS CHECKED
BY
DATE

PLOT DATE = 10/1/2007
FILE NAME = c:\projects\78024\d978024-sht-xsec.dgn
PLOT SCALE = 10.0000 / IN.
USER NAME = porterwc