CONTRACT NO. 83905

F.A. RTE.	SECTION	COUNTY	TOTAL SHEETS	SHEET NO.
1362	06-00047-00-LS	COOK	59	3
STA.		TO STA.		
FED. ROAD DIST. NO.	ILLINOIS	FED. AID PROJECT		

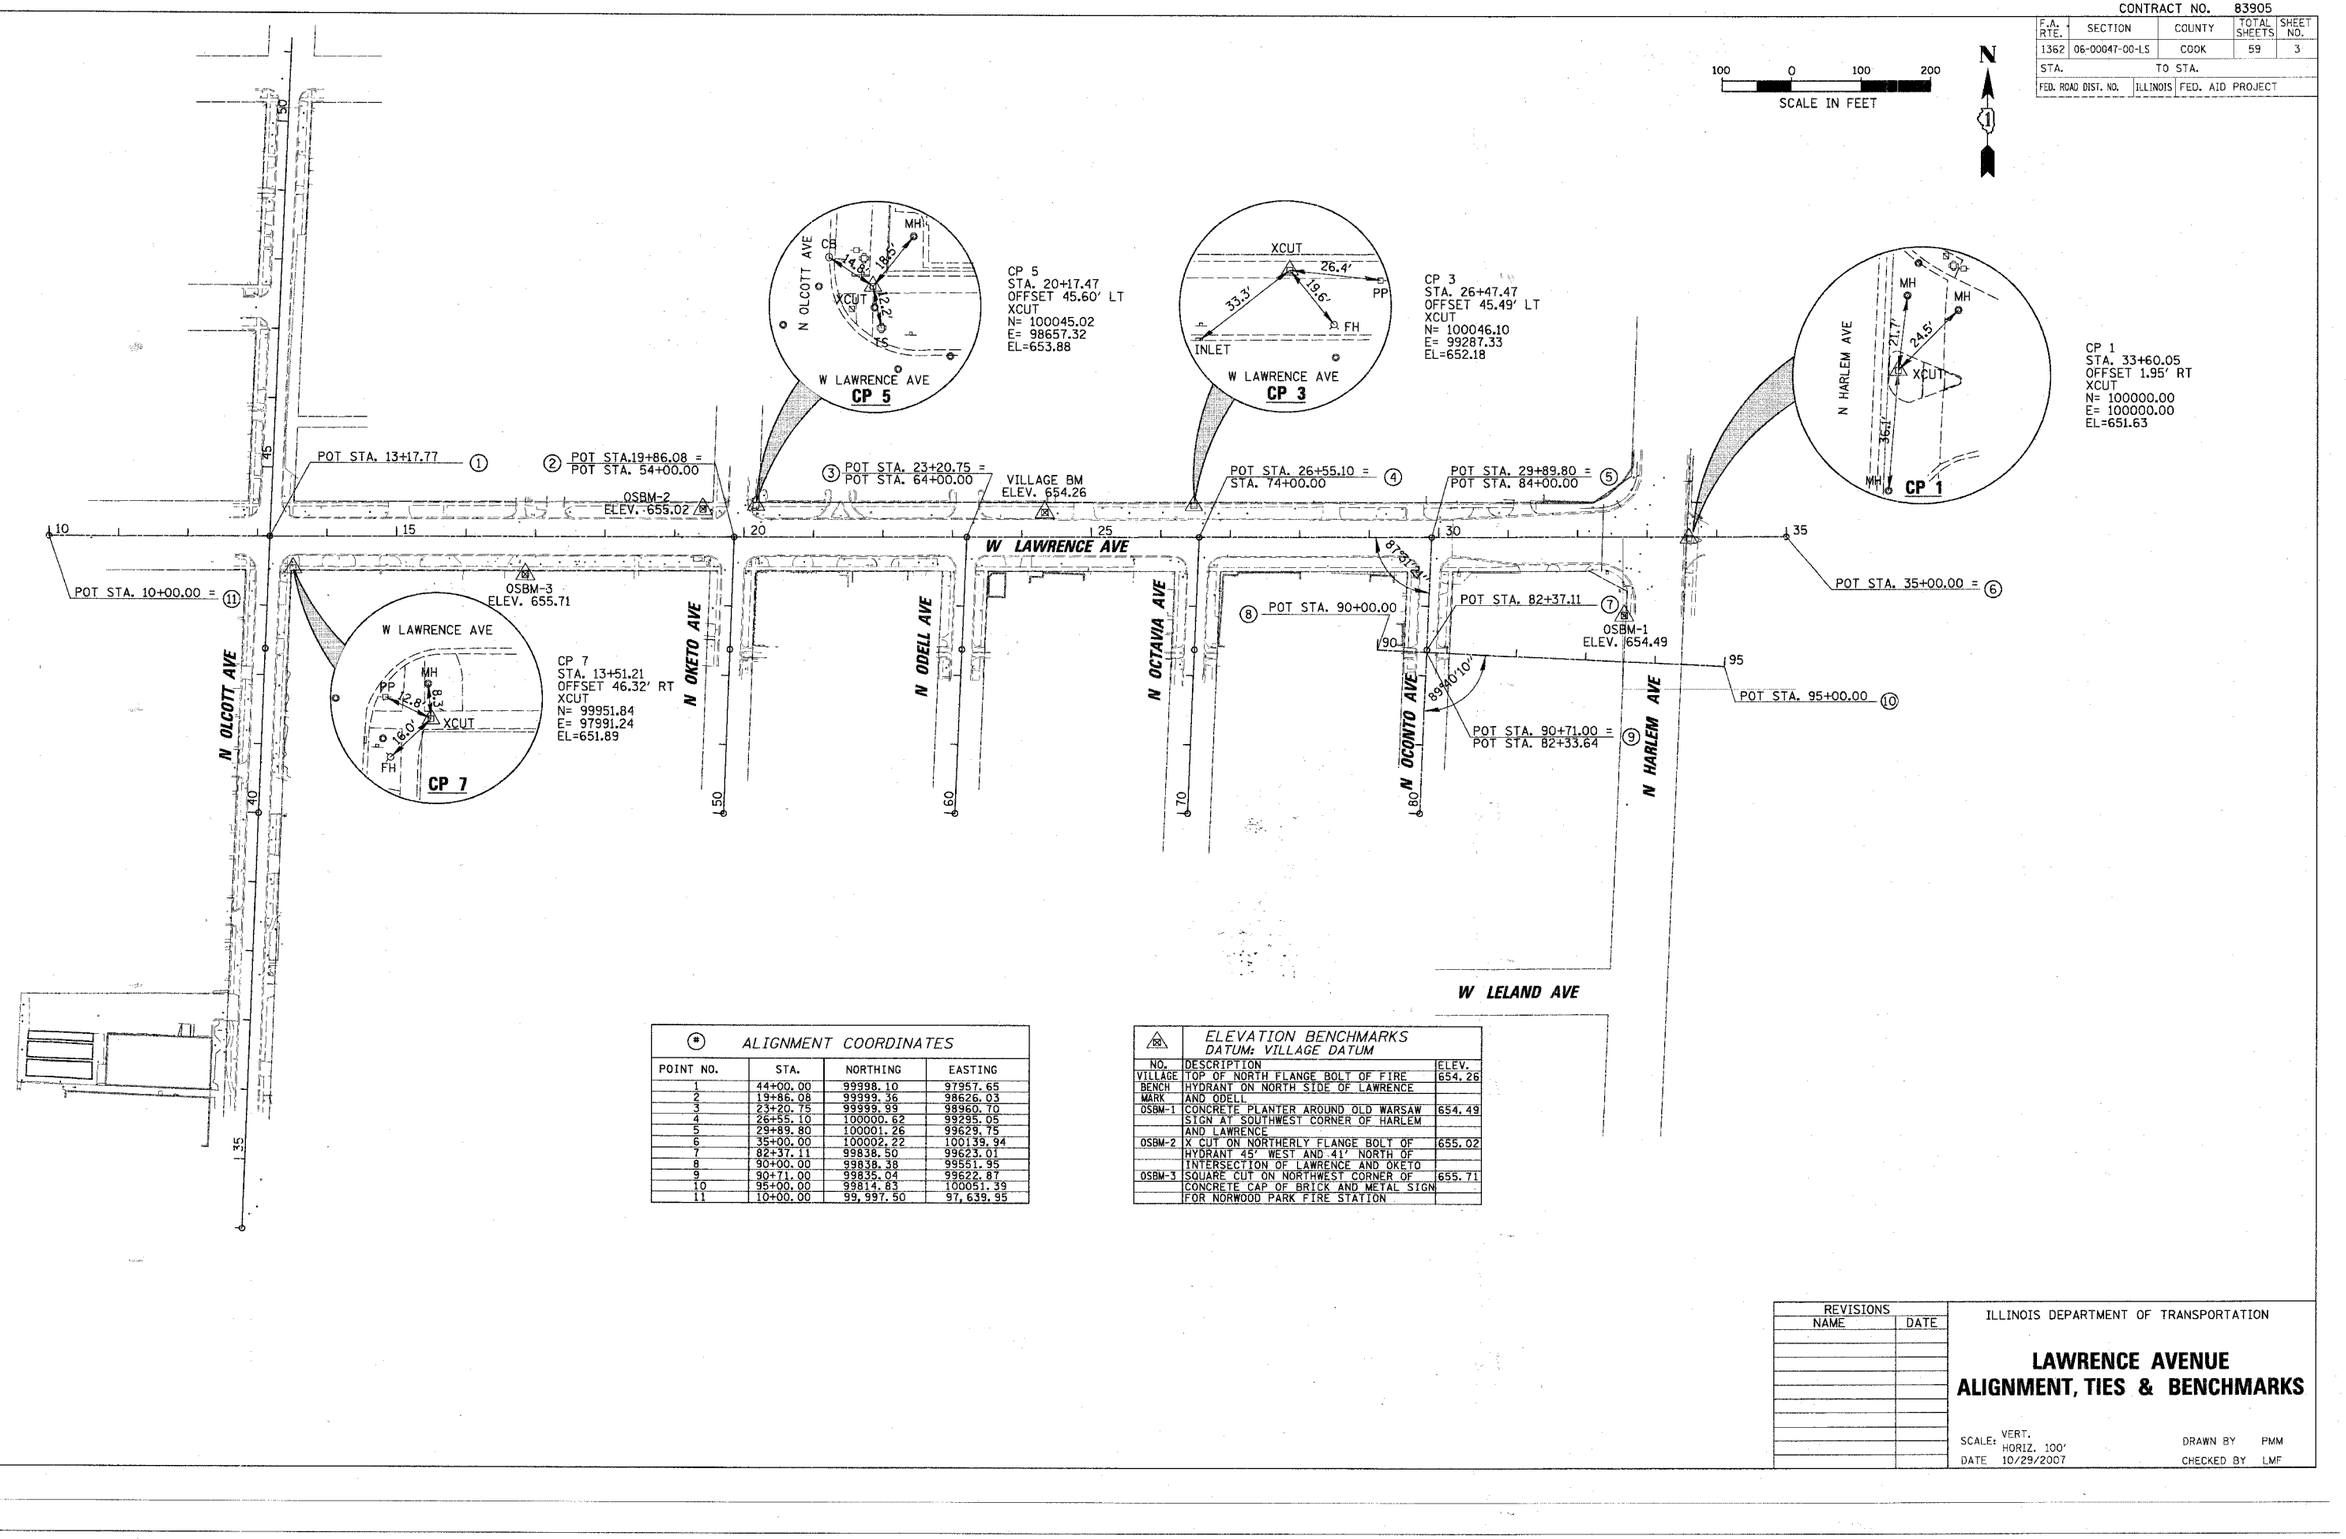

ALIGNMENT COORDINATES			
POINT NO.	STA.	NORTHING	EASTING
1	44+00.00	99998.10	97957.65
2	19+86.08	99999.36	98626.03
3	23+20.75	99999.99	98960.70
4	26+55.10	100000.62	99295.05
5	29+89.80	100001.26	99629.75
6	35+00.00	100002.22	100139.94
7	82+37.11	99838.50	99623.01
8	90+00.00	99838.38	99551.95
9	90+71.00	99835.04	99622.87
10	95+00.00	99814.83	100051.39
11	10+00.00	99,997.50	97,639.95

ELEVATION BENCHMARKS DATUM: VILLAGE DATUM		
NO.	DESCRIPTION	ELEV.
VILLAGE BENCH MARK	TOP OF NORTH FLANGE BOLT OF FIRE HYDRANT ON NORTH SIDE OF LAWRENCE AND ODELL	654.26
OSBM-1	CONCRETE PLANTER AROUND OLD WARSAW SIGN AT SOUTHWEST CORNER OF HARLEM AND LAWRENCE	654.49
OSBM-2	X CUT ON NORTHERLY FLANGE BOLT OF HYDRANT 45' WEST AND 41' NORTH OF INTERSECTION OF LAWRENCE AND OKETO	655.02
OSBM-3	SQUARE CUT ON NORTHWEST CORNER OF CONCRETE CAP OF BRICK AND METAL SIGN FOR NORWOOD PARK FIRE STATION	655.71

REVISIONS	
NAME	DATE

ILLINOIS DEPARTMENT OF TRANSPORTATION

LAWRENCE AVENUE ALIGNMENT, TIES & BENCHMARKS

SCALE: VERT. HORIZ. 100'
DATE 10/29/2007
DRAWN BY PMM
CHECKED BY LMF

PLOT DATE = 10/29/2007
FILE NAME = N:\HARWOODHEIGHTS\06279\Civil\06279BNH.BNH
PLOT SCALE = 100'
USER NAME = PMAGNELLI