PLOT DATE = 10/29/2007
FILE NAME = N:\HARWOOD\HEIGHTS\06279\Civil\Rpt\06279LAYOUT.dgn
PLOT SCALE = 10'
USER NAME = PMAGNELLI

ORIGINAL SURVEY		BY	DATE
	SURVEYED		
	PLOTTED		
NOTE BOOK	TEMPLATE		
NO.	AREAS		
	AREAS CHECKED		

FINAL SURVEY		BY	DATE
	SURVEYED		
	PLOTTED		
NOTE BOOK	TEMPLATE		
NO.	AREAS		
	AREAS CHECKED		

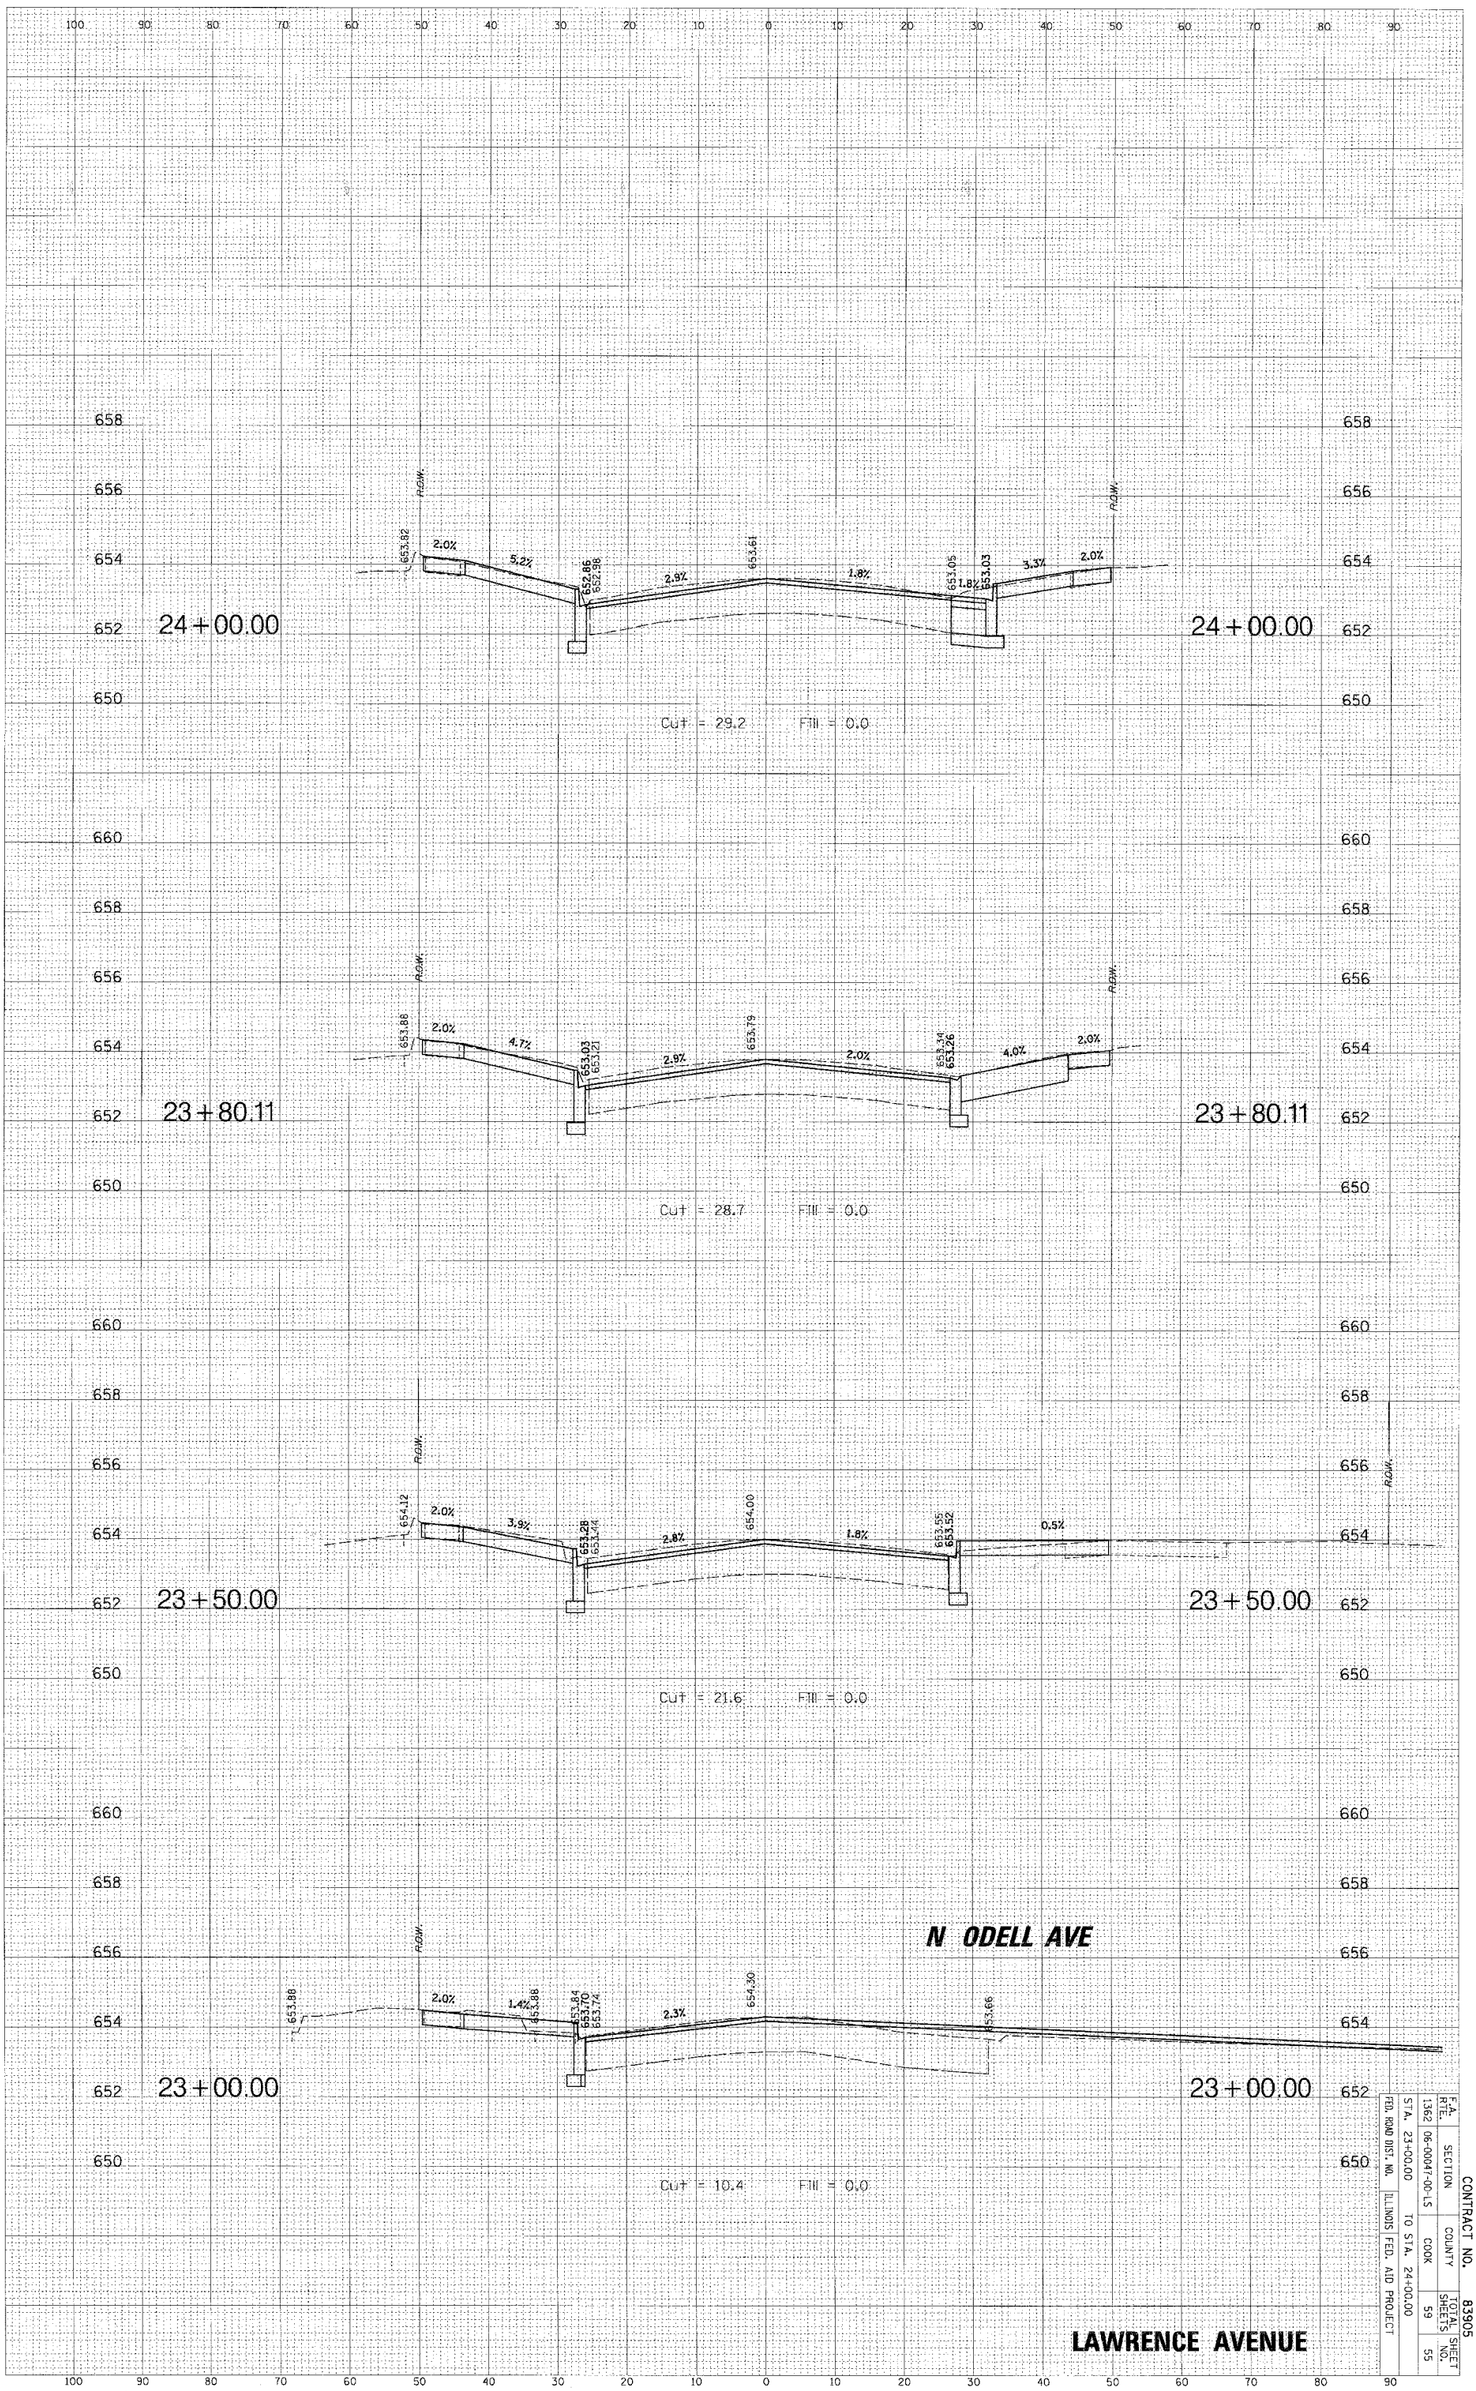

CONTRACT NO. 83905

F.A. RTE.	SECTION	COUNTY	TOTAL SHEETS	SHEET NO.
1362	06-00047-00-LS	COOK	59	55

FED. ROAD DIST. NO. | ILLINOIS | FED. AID PROJECT

STA. 23+00.00 TO STA. 24+00.00