PLOT DATE = 10/29/2007
FILE NAME = N:\ARW\OOOHEIGHTS\06279\Civil\Roadway\06279LAW.dgn
PLOT SCALE = 10'
USER NAME = PMAGNELLI

ORIGINAL SURVEY		BY	DATE
NOTE BOOK	SURVEYED		
	PLOTTED		
	TEMPLATE		
NO.	AREAS		
	AREAS CHECKED		

FINAL SURVEY		BY	DATE
NOTE BOOK	SURVEYED		
	PLOTTED		
	TEMPLATE		
NO.	AREAS		
	AREAS CHECKED		

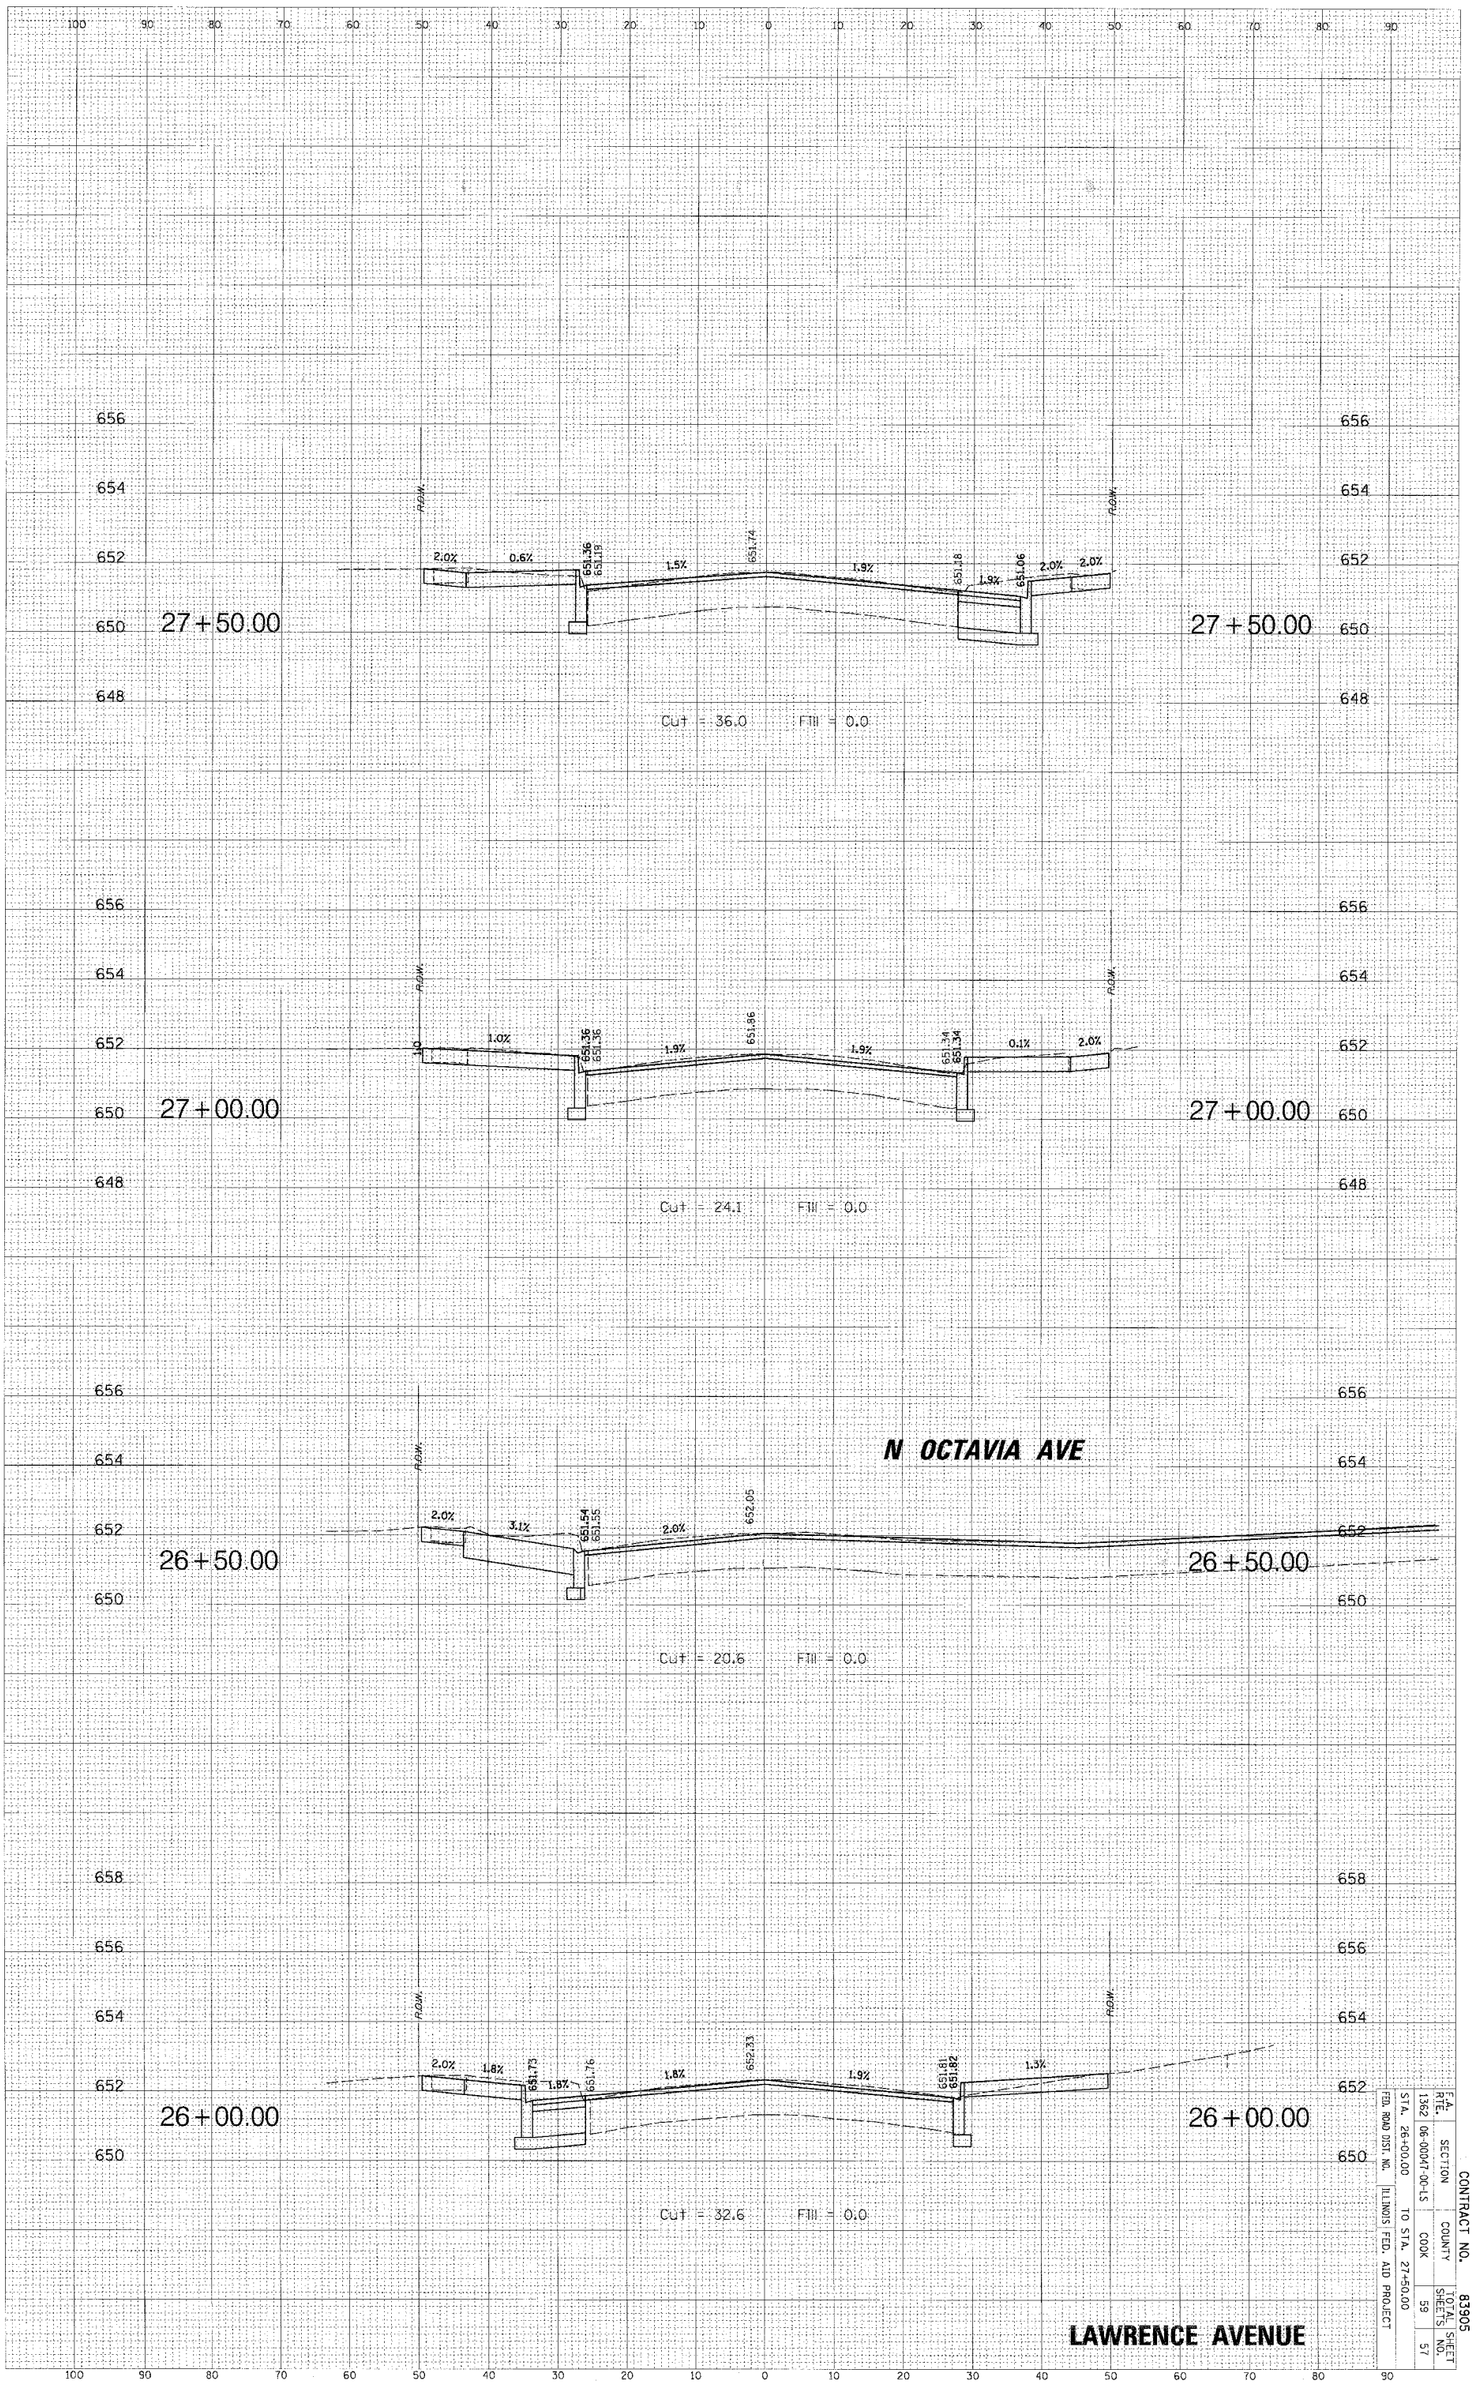

F.A. RTE.	SECTION	COUNTY	TOTAL SHEETS	SHEET NO.
1362	06-00047-00-LS	COOK	59	57
FED. ROAD DIST. NO.	ILLINOIS FED. AID PROJECT			
STA. 26+00.00	TO STA. 27+50.00			

CONTRACT NO. 63905