PLOT DATE = 10/29/2007
FILE NAME = N:\HAWWOODHEIGHTS\06279\Civil\Roadway\06279_LAWX01.dgn
PLOT SCALE = 10'
USER NAME = PMAGNELLI

| ORIGINAL SURVEY | | BY | DATE |
|---|---|---|---|
| NO. | SURVEYED | | |
| | PLOTTED | | |
| | TEMPLATE | | |
| | AREAS | | |
| | AREAS CHECKED | | |

| FINAL SURVEY | | BY | DATE |
|---|---|---|---|
| NOTE BOOK | SURVEYED | | |
| | PLOTTED | | |
| | TEMPLATE | | |
| NO. | AREAS | | |
| | AREAS CHECKED | | |

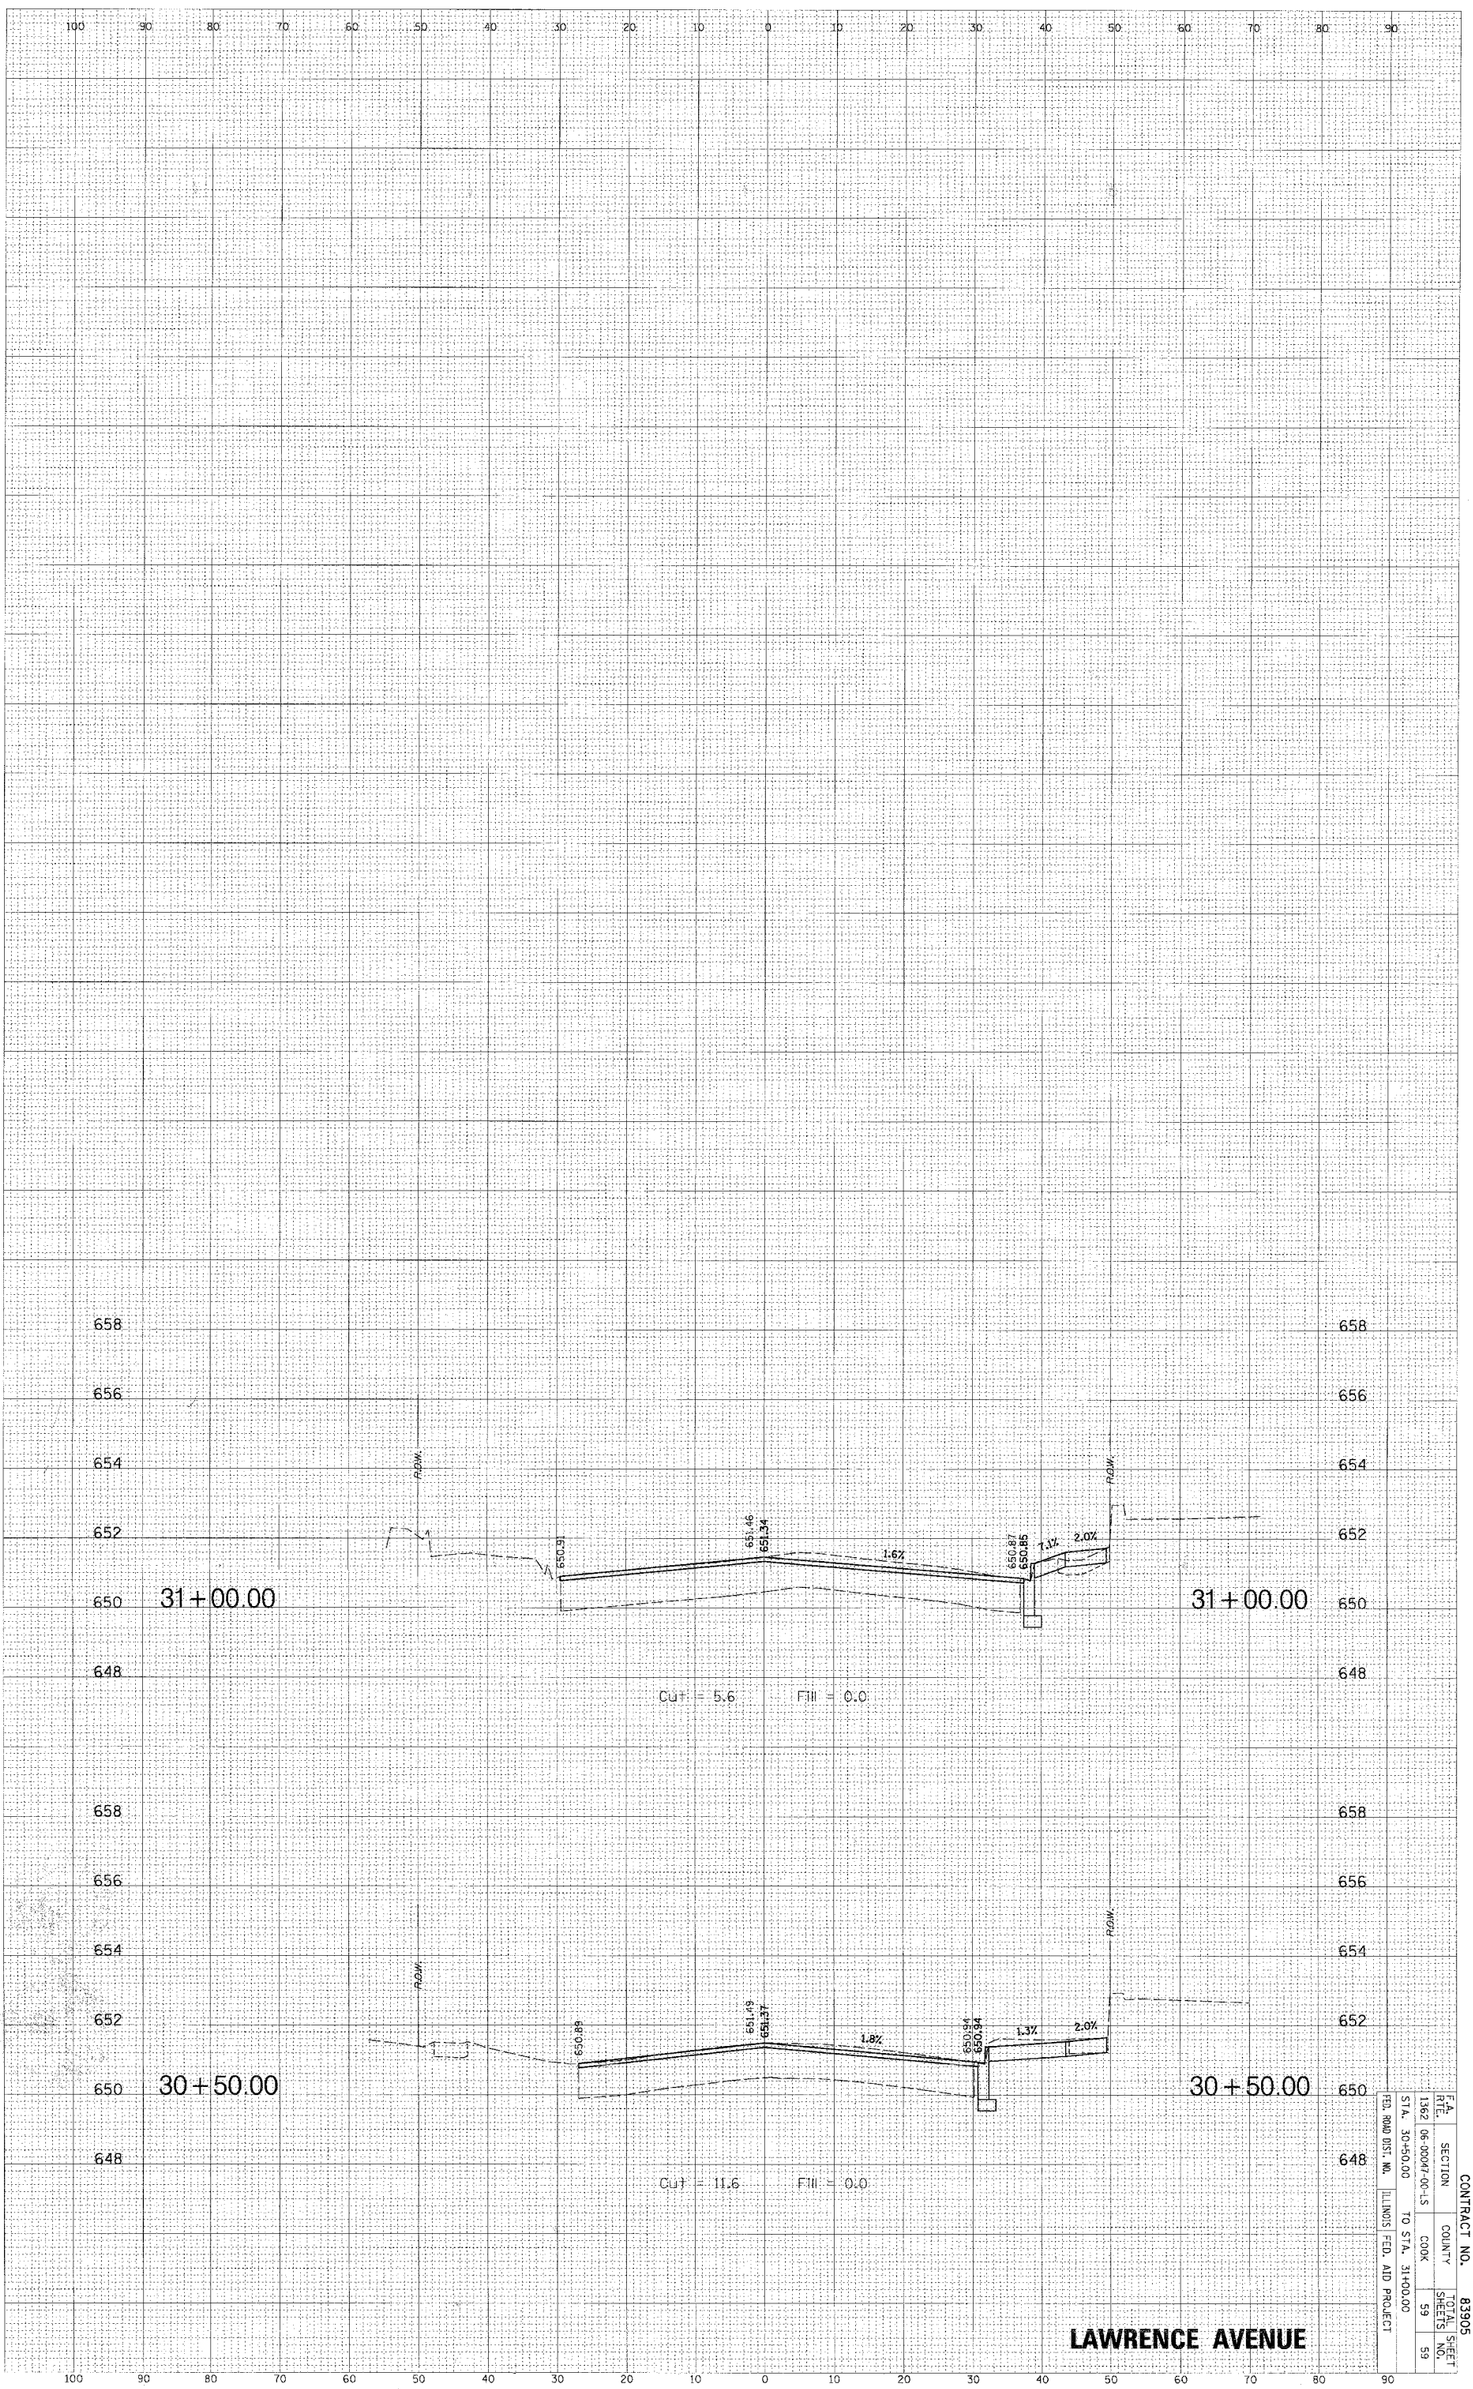


| F.A. RTE. | SECTION | COUNTY | TOTAL SHEETS | SHEET NO. |
|---|---|---|---|---|
| 1362 | 06-00047-00-LS | COOK | 59 | 59 |
| FED. ROAD DIST. NO. | ILLINOIS FED. AID PROJECT | | | |

STA. 30+50.00 TO STA. 31+00.00

CONTRACT NO. 83905