ROUTE NO.	SECTION	COUNTY	TOTAL SHEETS	SHEET NO.
FAU 1376	**	COOK	35	14
ILLINOIS PROJECT	TE-00D1(754)			
VILLAGE SECTION	06-00087-00-SW			
CONTRACT NO.	83926			

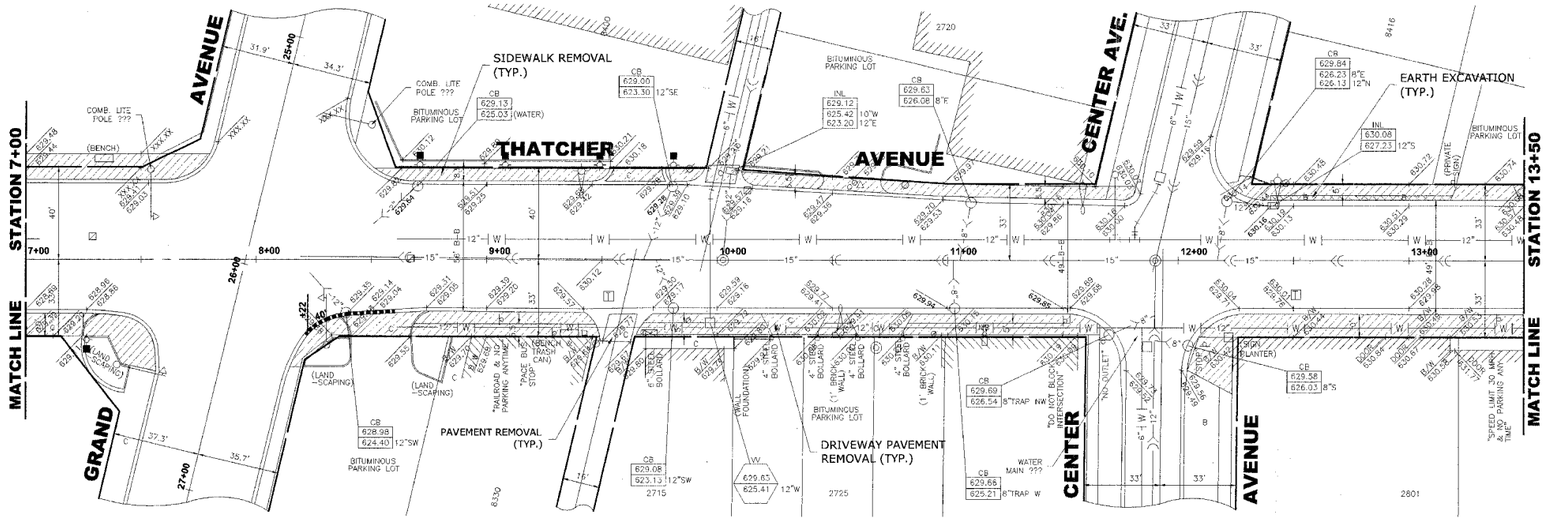

N

EXISTING TOPOGRAPHY

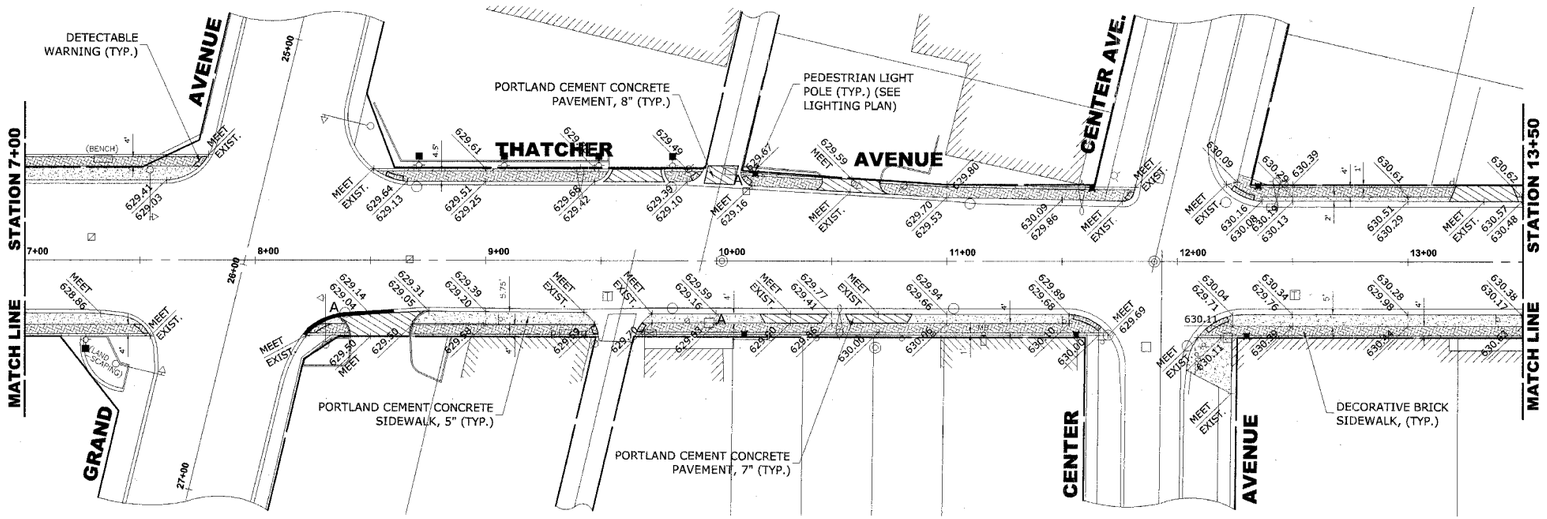

N

PROPOSED IMPROVEMENTS

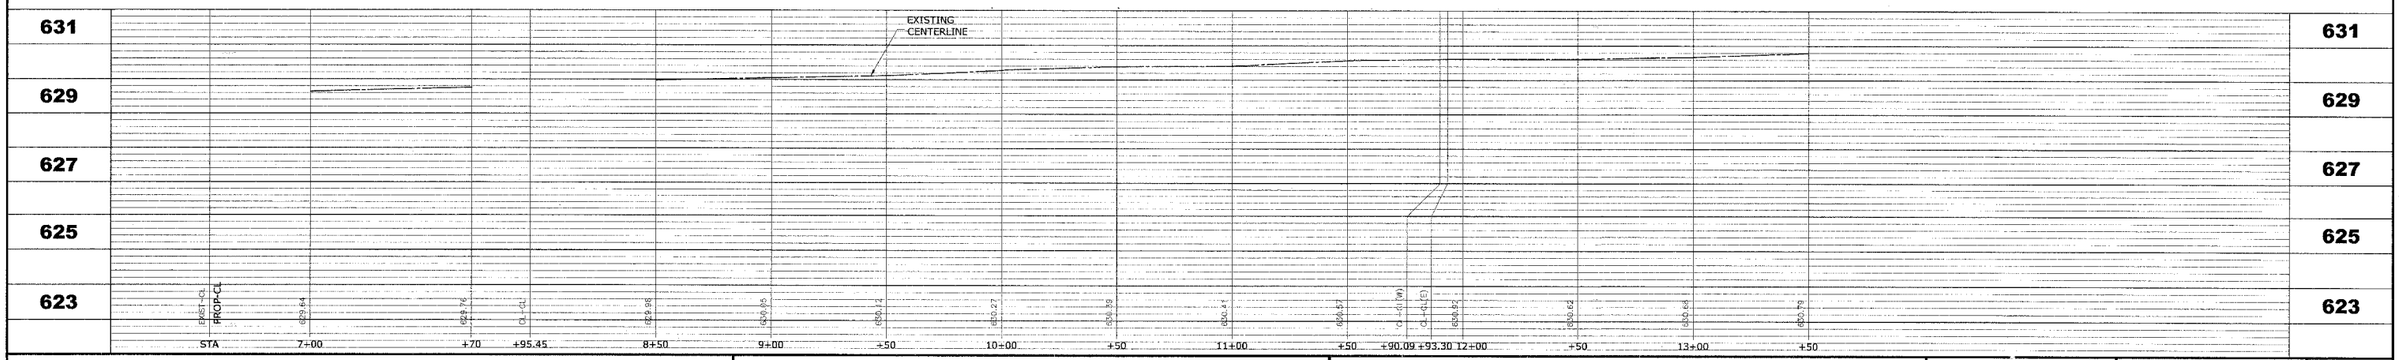

HANCOCK ENGINEERING
Civil Engineers
Municipal Consultants
Established 1911
9933 Roosevelt Road
Westchester, Illinois 60154-2780
Phone: 708/865-0300
Fax: 708/865-1212

GRAND AVENUE STREETSCAPE PROJECT
VILLAGE OF RIVER GROVE, ILLINOIS

THATCHER AVENUE
STREETSCAPING PLAN AND PROFILE

REVISION:

SCALE:	1"=30'H. & 1"=2'V.
DRAWN BY:	LEV/ECW/MK
BOOK NO.:	1441,1443,1516
DATE:	10-15-07
E.H.E. NO.:	760-06-03320

SHEET 14 OF 35

Drawing File: W:\Projects\760\06\03 - Grand Ave Streetscape\GRAND-THATCHER\GRAND-THATCHER.dwg Oct 16, 2007 - 2:38pm