ROUTE NO.	SECTION	COUNTY	TOTAL SHEETS	SHEET NO.
FAU 1376	**	COOK	35	20
ILLINOIS PROJECT	TE-00D1(754)			
VILLAGE SECTION	06-00087-00-SW			
CONTRACT NO. 83926				

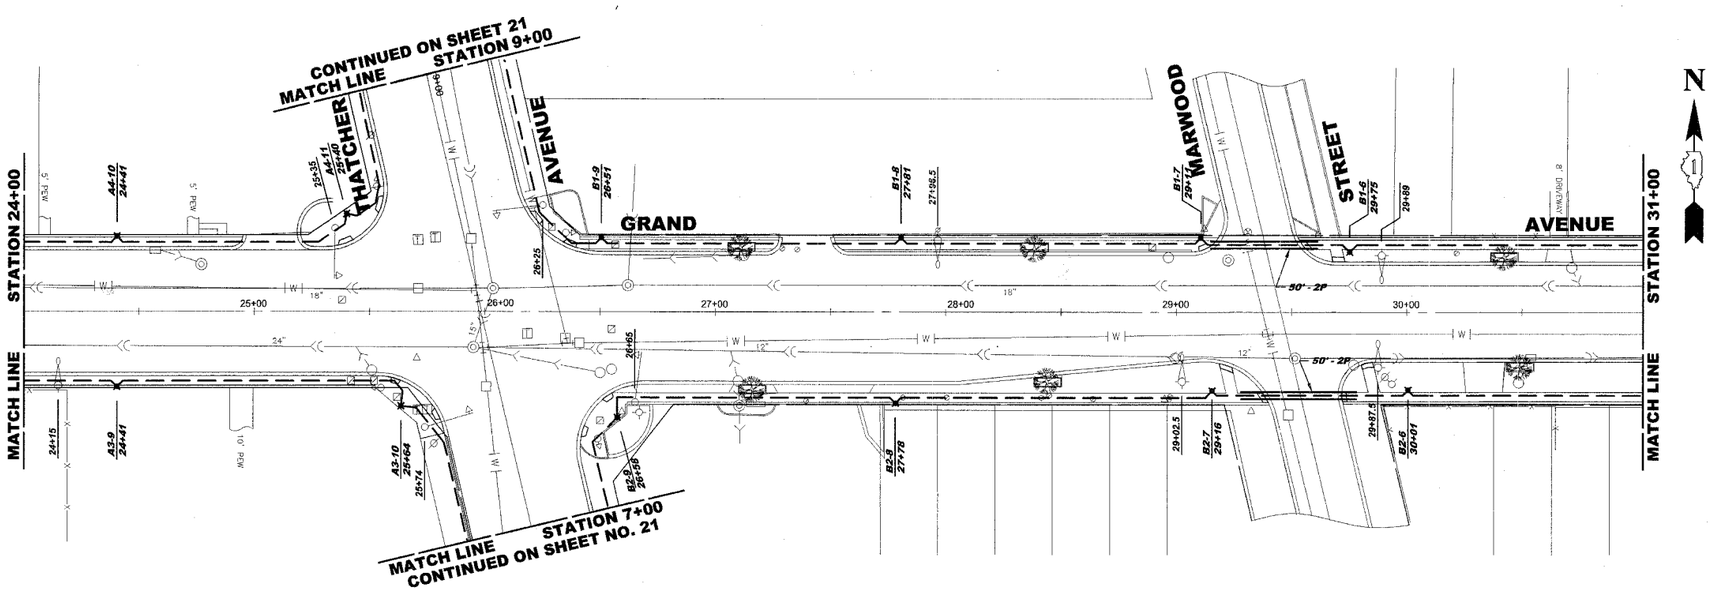

LEGEND OF SYMBOLS

- PROPOSED DECORATIVE LIGHT POLE, ALUMINUM, 12' MOUNTING HEIGHT WITH DECORATIVE ACORN STYLE LUMINAIRE, SODIUM VAPOR, TENON MOUNT, 70 WATT
- EXISTING 35' MOUNTING HEIGHT POLE WITH 8' MAST ARM AND 310 WATT HIGH PRESSURE SODIUM LAMP (GE451002.IES)
- EXISTING 35' MOUNTING HEIGHT COMBINATION TRAFFIC/LIGHT POLE WITH 12' MAST ARM AND 400 WATT HIGH PRESSURE SODIUM LAMP (GE451002.IES)
- PROPOSED CONTROL CENTER
- PROPOSED UNIT DUCT WITH 2-1/C No. 6 & 1-1/C No. 8 GROUND, 600V (XLP-(TYPE USE), 1" DIAMETER OR AS NOTED, BORED & PULLED OR AS NOTED
- PROPOSED RIGID GALVANIZED STEEL CONDUIT IN TRENCH OR PUSHED AS NOTED
- CONTROLLER IDENTIFICATION (TYP.)
- CIRCUIT NUMBER (TYP.)
- A1-1 POLE NUMBER (TYP.)
- +00 STATION NUMBER (TYP.)

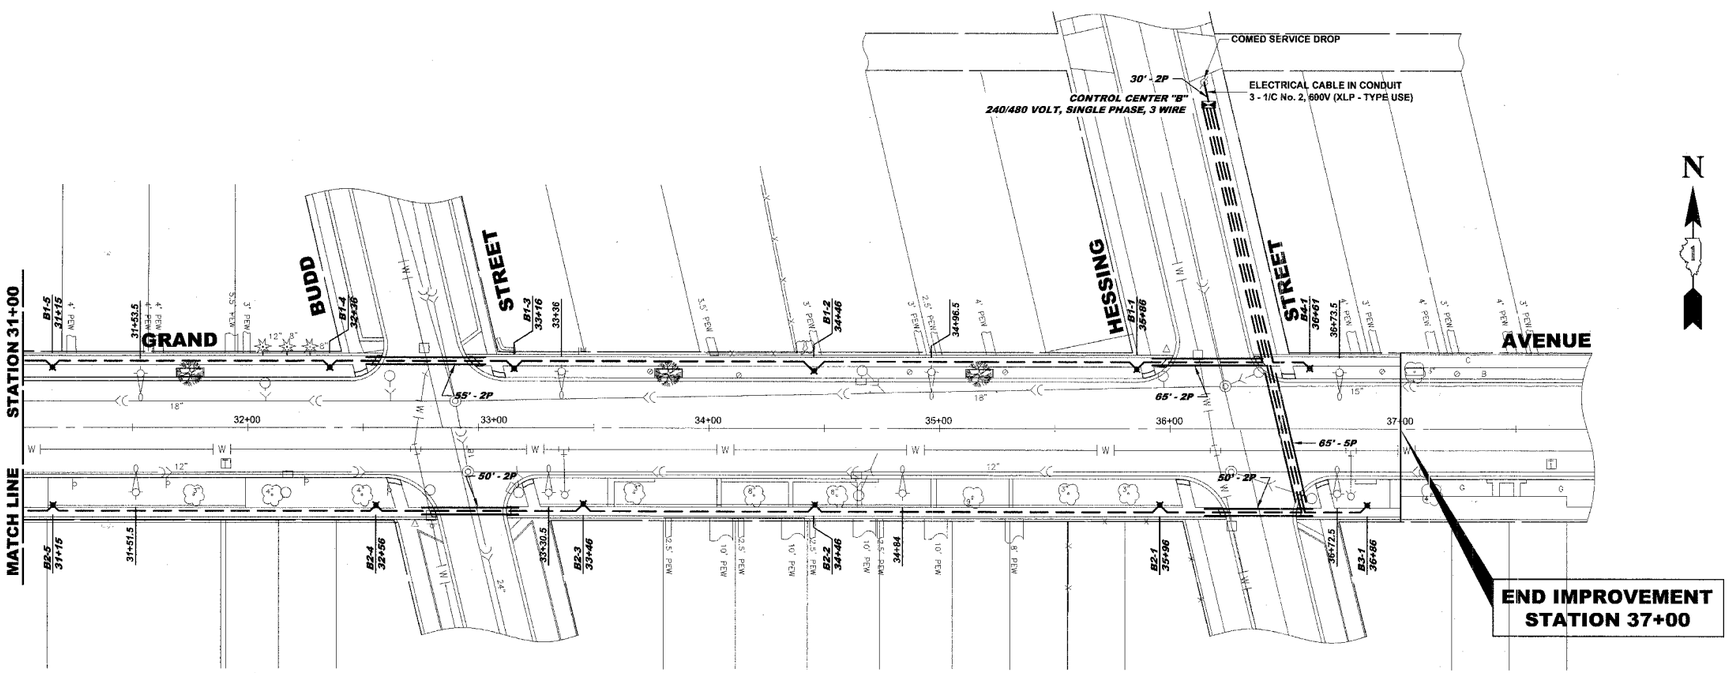

HANCOCK ENGINEERING
◆ Civil Engineers
◆ Municipal Consultants
◆ Established 1911
9933 Roosevelt Road
Westchester, Illinois 60154-2780
Phone: 708/865-0300
Fax: 708/865-1212

GRAND AVENUE STREETSCAPE PROJECT
VILLAGE OF RIVER GROVE, ILLINOIS

GRAND AVENUE LIGHTING PLAN

SCALE:	1"=30'
DRAWN BY:	LEV/ECW/MK
BOOK NO.:	1441,1443,1516
DATE:	10-15-07
E.H.E. NO.:	760-06-03320
REVISION:	

SHEET 20 OF 35

Drawing file: W:\Projects\760060133 - Grand Ave Streetscape\GRAND AVE-Lighting.dwg Oct 16, 2007 - 2:28pm