F. A. U. RTE.	SECTION	COUNTY	TOTAL SHEETS	SHEET NO
2593	02-00092-00-WR	DU PAGE	49	10
FED. ROAD DIST. NO. 1		ILLINOIS	FED. AID PROJECT	

CONTRACT NO. 83936

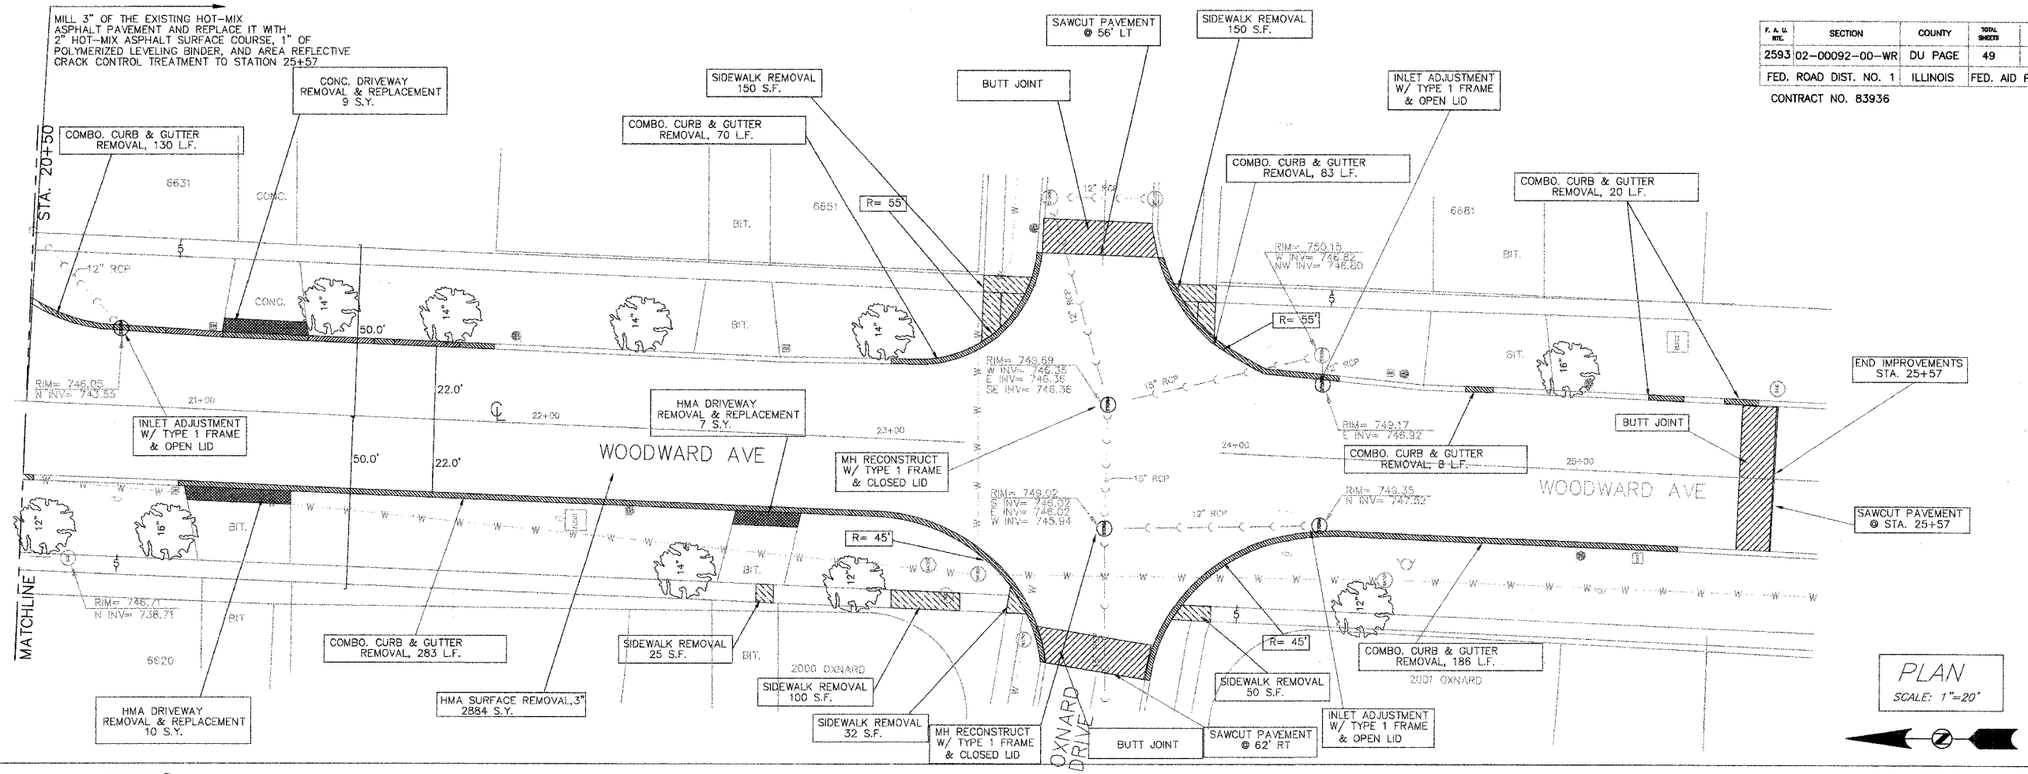

EXISTING

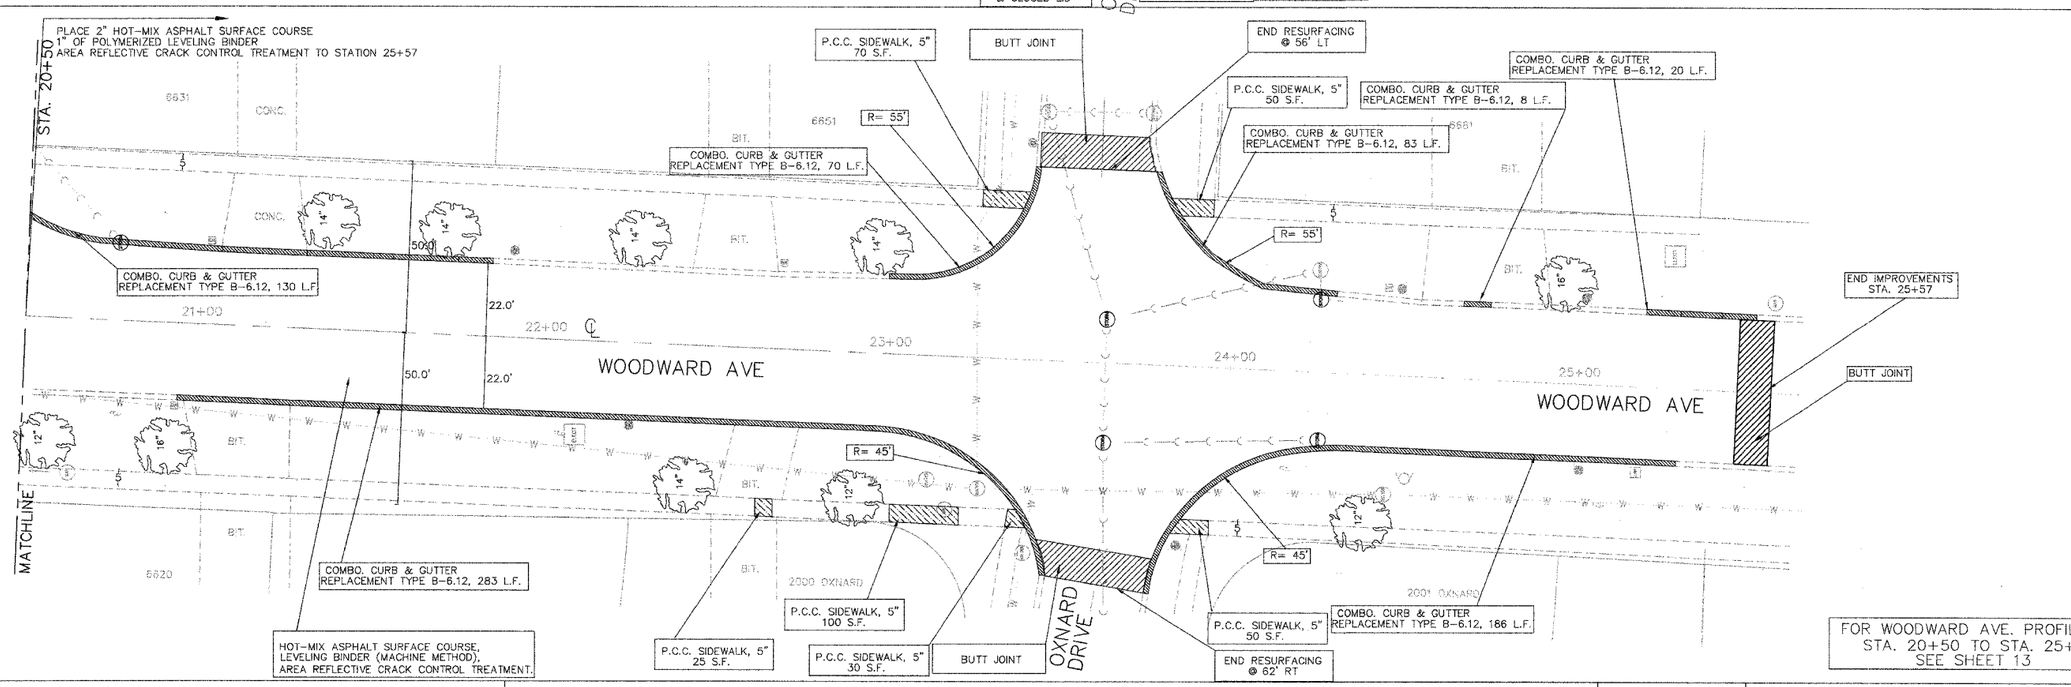

PROPOSED

FOR WOODWARD AVE. PROFILE STA. 20+50 TO STA. 25+57 SEE SHEET 13

VILLAGE OF DOWNERS GROVE
PUBLIC WORKS ENGINEERING DIVISION
5101 WALNUT AVENUE 60515 (630)434-5460

WOODWARD AVE. IMPROVEMENTS

DOWNERS GROVE, ILLINOIS

REVISIONS		WOODWARD AVE. EXISTING & PROPOSED STA. 20+50 TO STA. 25+57	
NAME	DATE	DATE: 2/02/07	CHECKED BY: S.A.V.
		SCALE: N.T.S.	DRAWN BY: R.W.B.
		FILE NAME: C:\CADFILES\WOODWARD\WOODWARD-5A	