F.A. RTE.	SECTION	COUNTY	TOTAL SHEETS	SHEET NO.
NA	02-00093-00-BT	DUPAGE	14	8
DOWNTOWN DOWNERS GROVE				
FED. ROAD DIST. NO.	ILLINOIS	FED. AID PROJECT		

CONTRACT NO. 83972

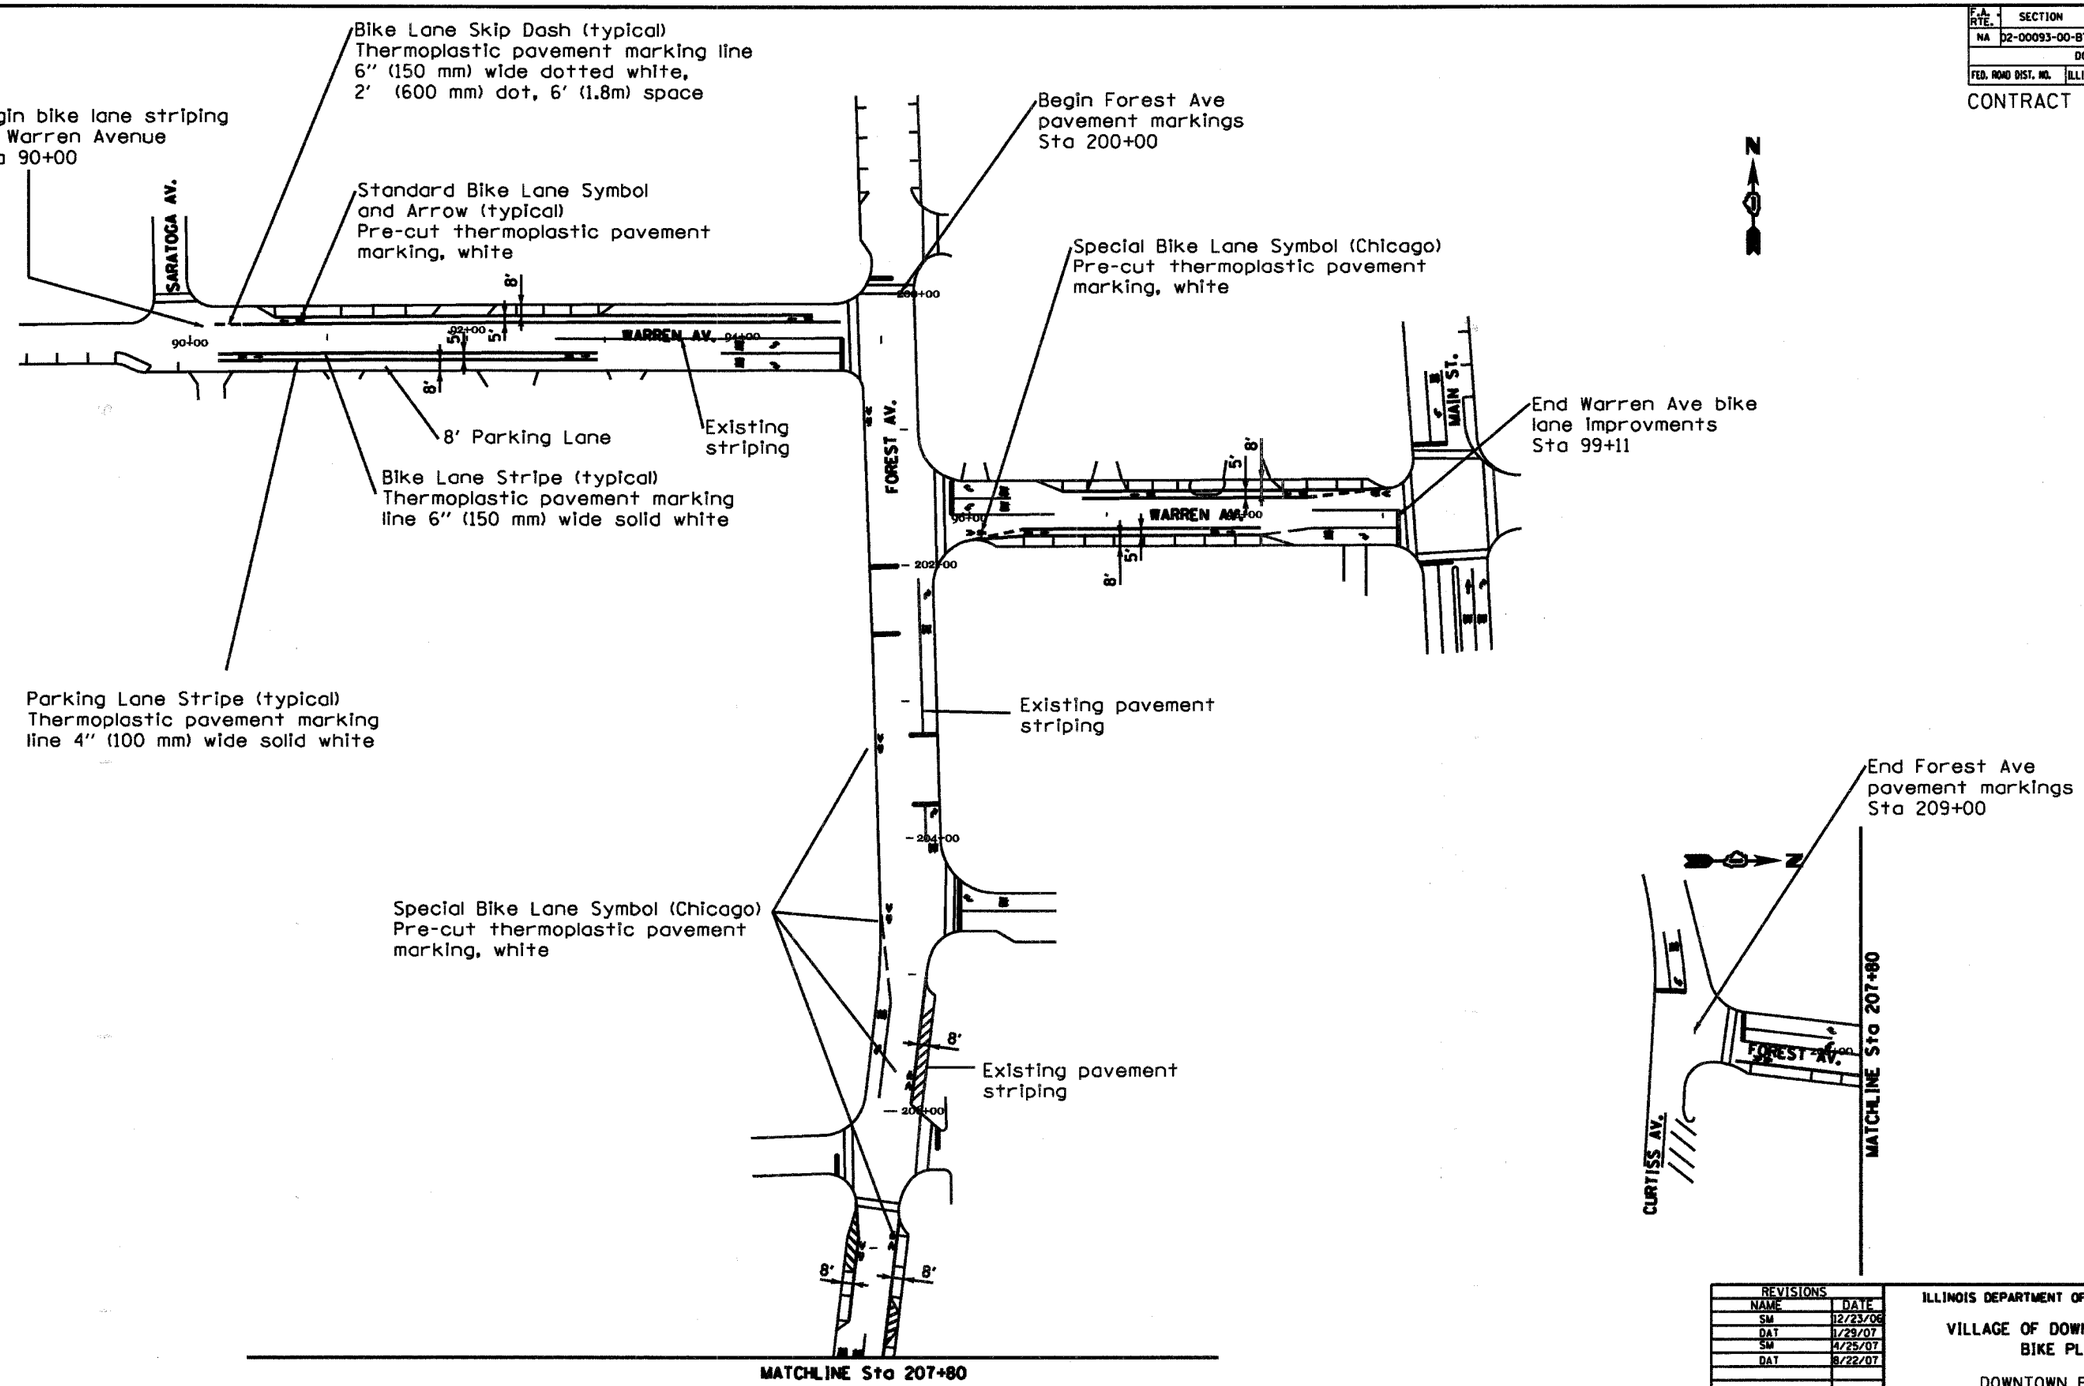

REVISIONS	
NAME	DATE
SM	12/23/06
DAT	1/29/07
SM	4/25/07
DAT	8/22/07

ILLINOIS DEPARTMENT OF TRANSPORTATION

VILLAGE OF DOWNERS GROVE
BIKE PLAN

DOWNTOWN BIKEWAY

SCALE: 1"=50'
DATE 8/22/07

DRAWN BY SEM
CHECKED BY CLW

8_DOWNTOWN1.dgn 10/24/2007 3:17:22 PM