FAU	SECTION	COUNTY	TOTAL SHEETS	SHEET NO.
361	06-00214-08-BR	KANE	50	10
STA. 588+53.00		TO STA. 589+00.00		
FED. ROAD DIST. NO.	ILLINOIS	CONTRACT NO. 83978		

FINAL SURVEY	BY	DATE
NOTE BOOK	SURVEYED	
NO.	PLOTTED	
	TEMPLATE	
	AREAS	
	AREAS CHECKED	

ORIGINAL SURVEY	BY	DATE
NOTE BOOK	SURVEYED	
NO.	PLOTTED	
	TEMPLATE	
	AREAS	
	AREAS CHECKED	

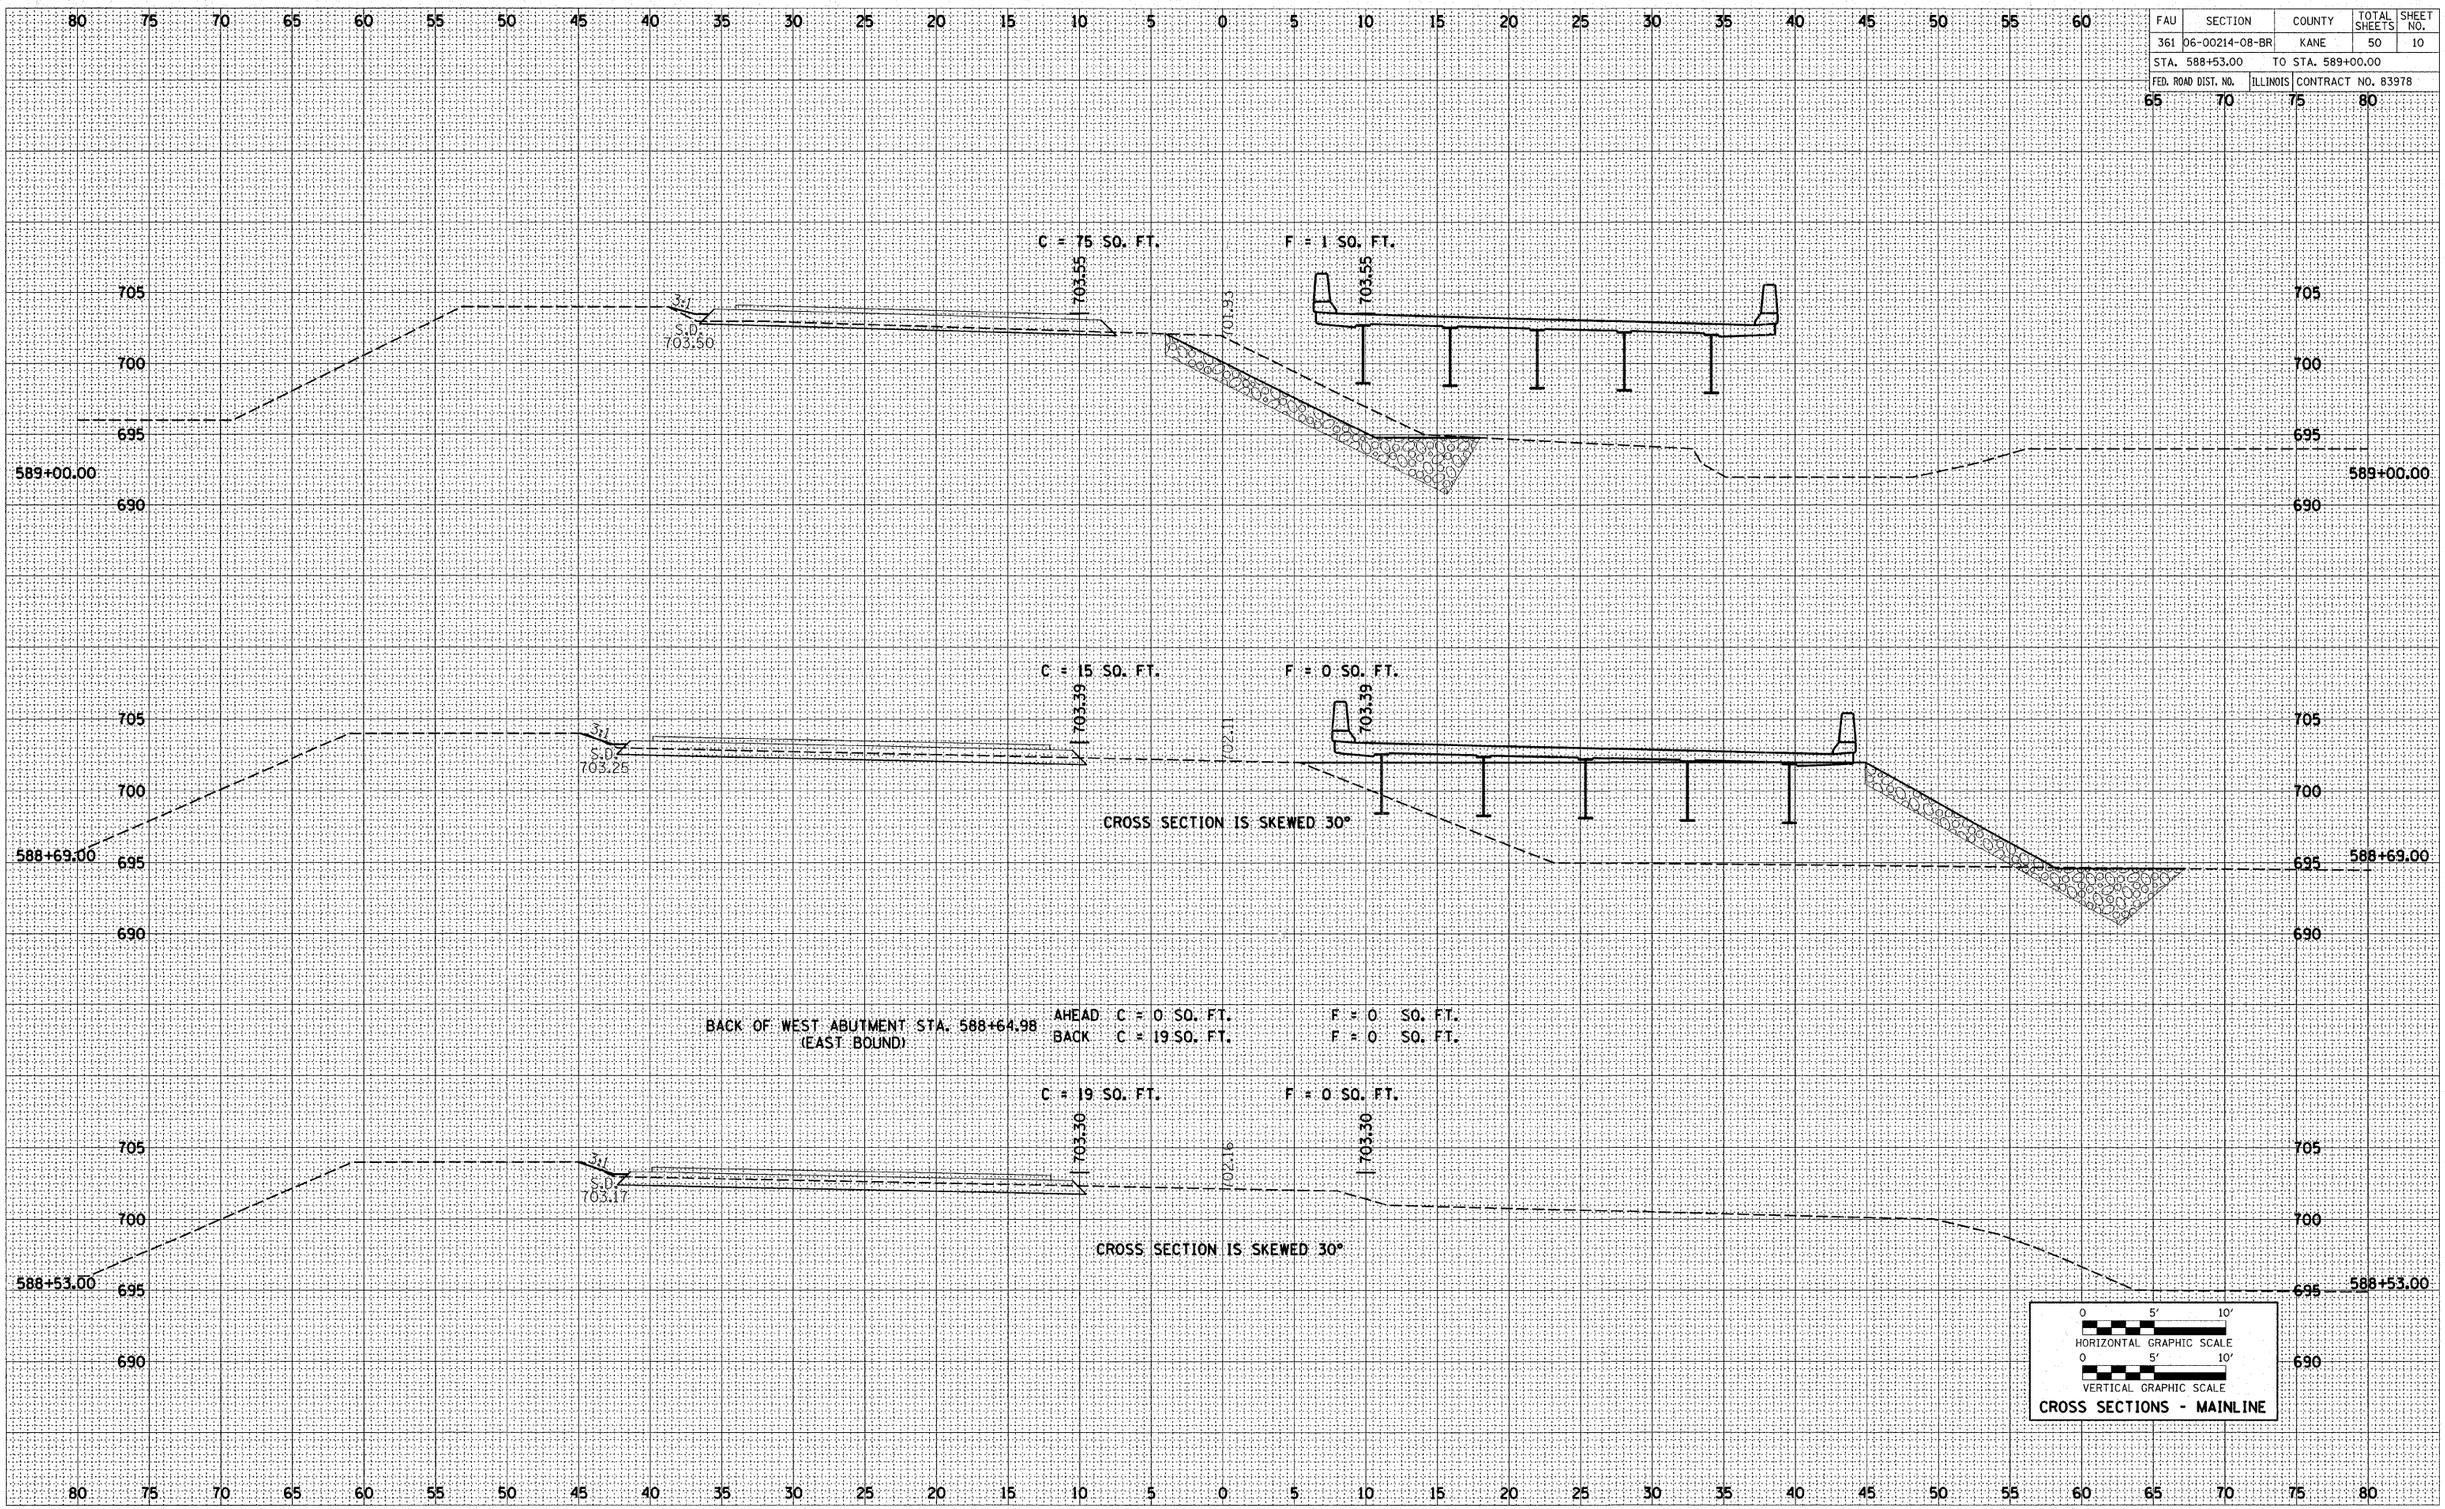

DATE: 13-Sep-07 15:11
FILE: P:\12\12050077\Cad\Phase II\dwg\05077-sht-sxs-soe.dgn