FAU	SECTION	COUNTY	TOTAL SHEETS	SHEET NO.
361	06-00214-08-BR	KANE	50	13
STA. 591+00.00		TO STA. 592+00.00		
FED. ROAD DIST. NO.	ILLINOIS	CONTRACT NO. 83978		

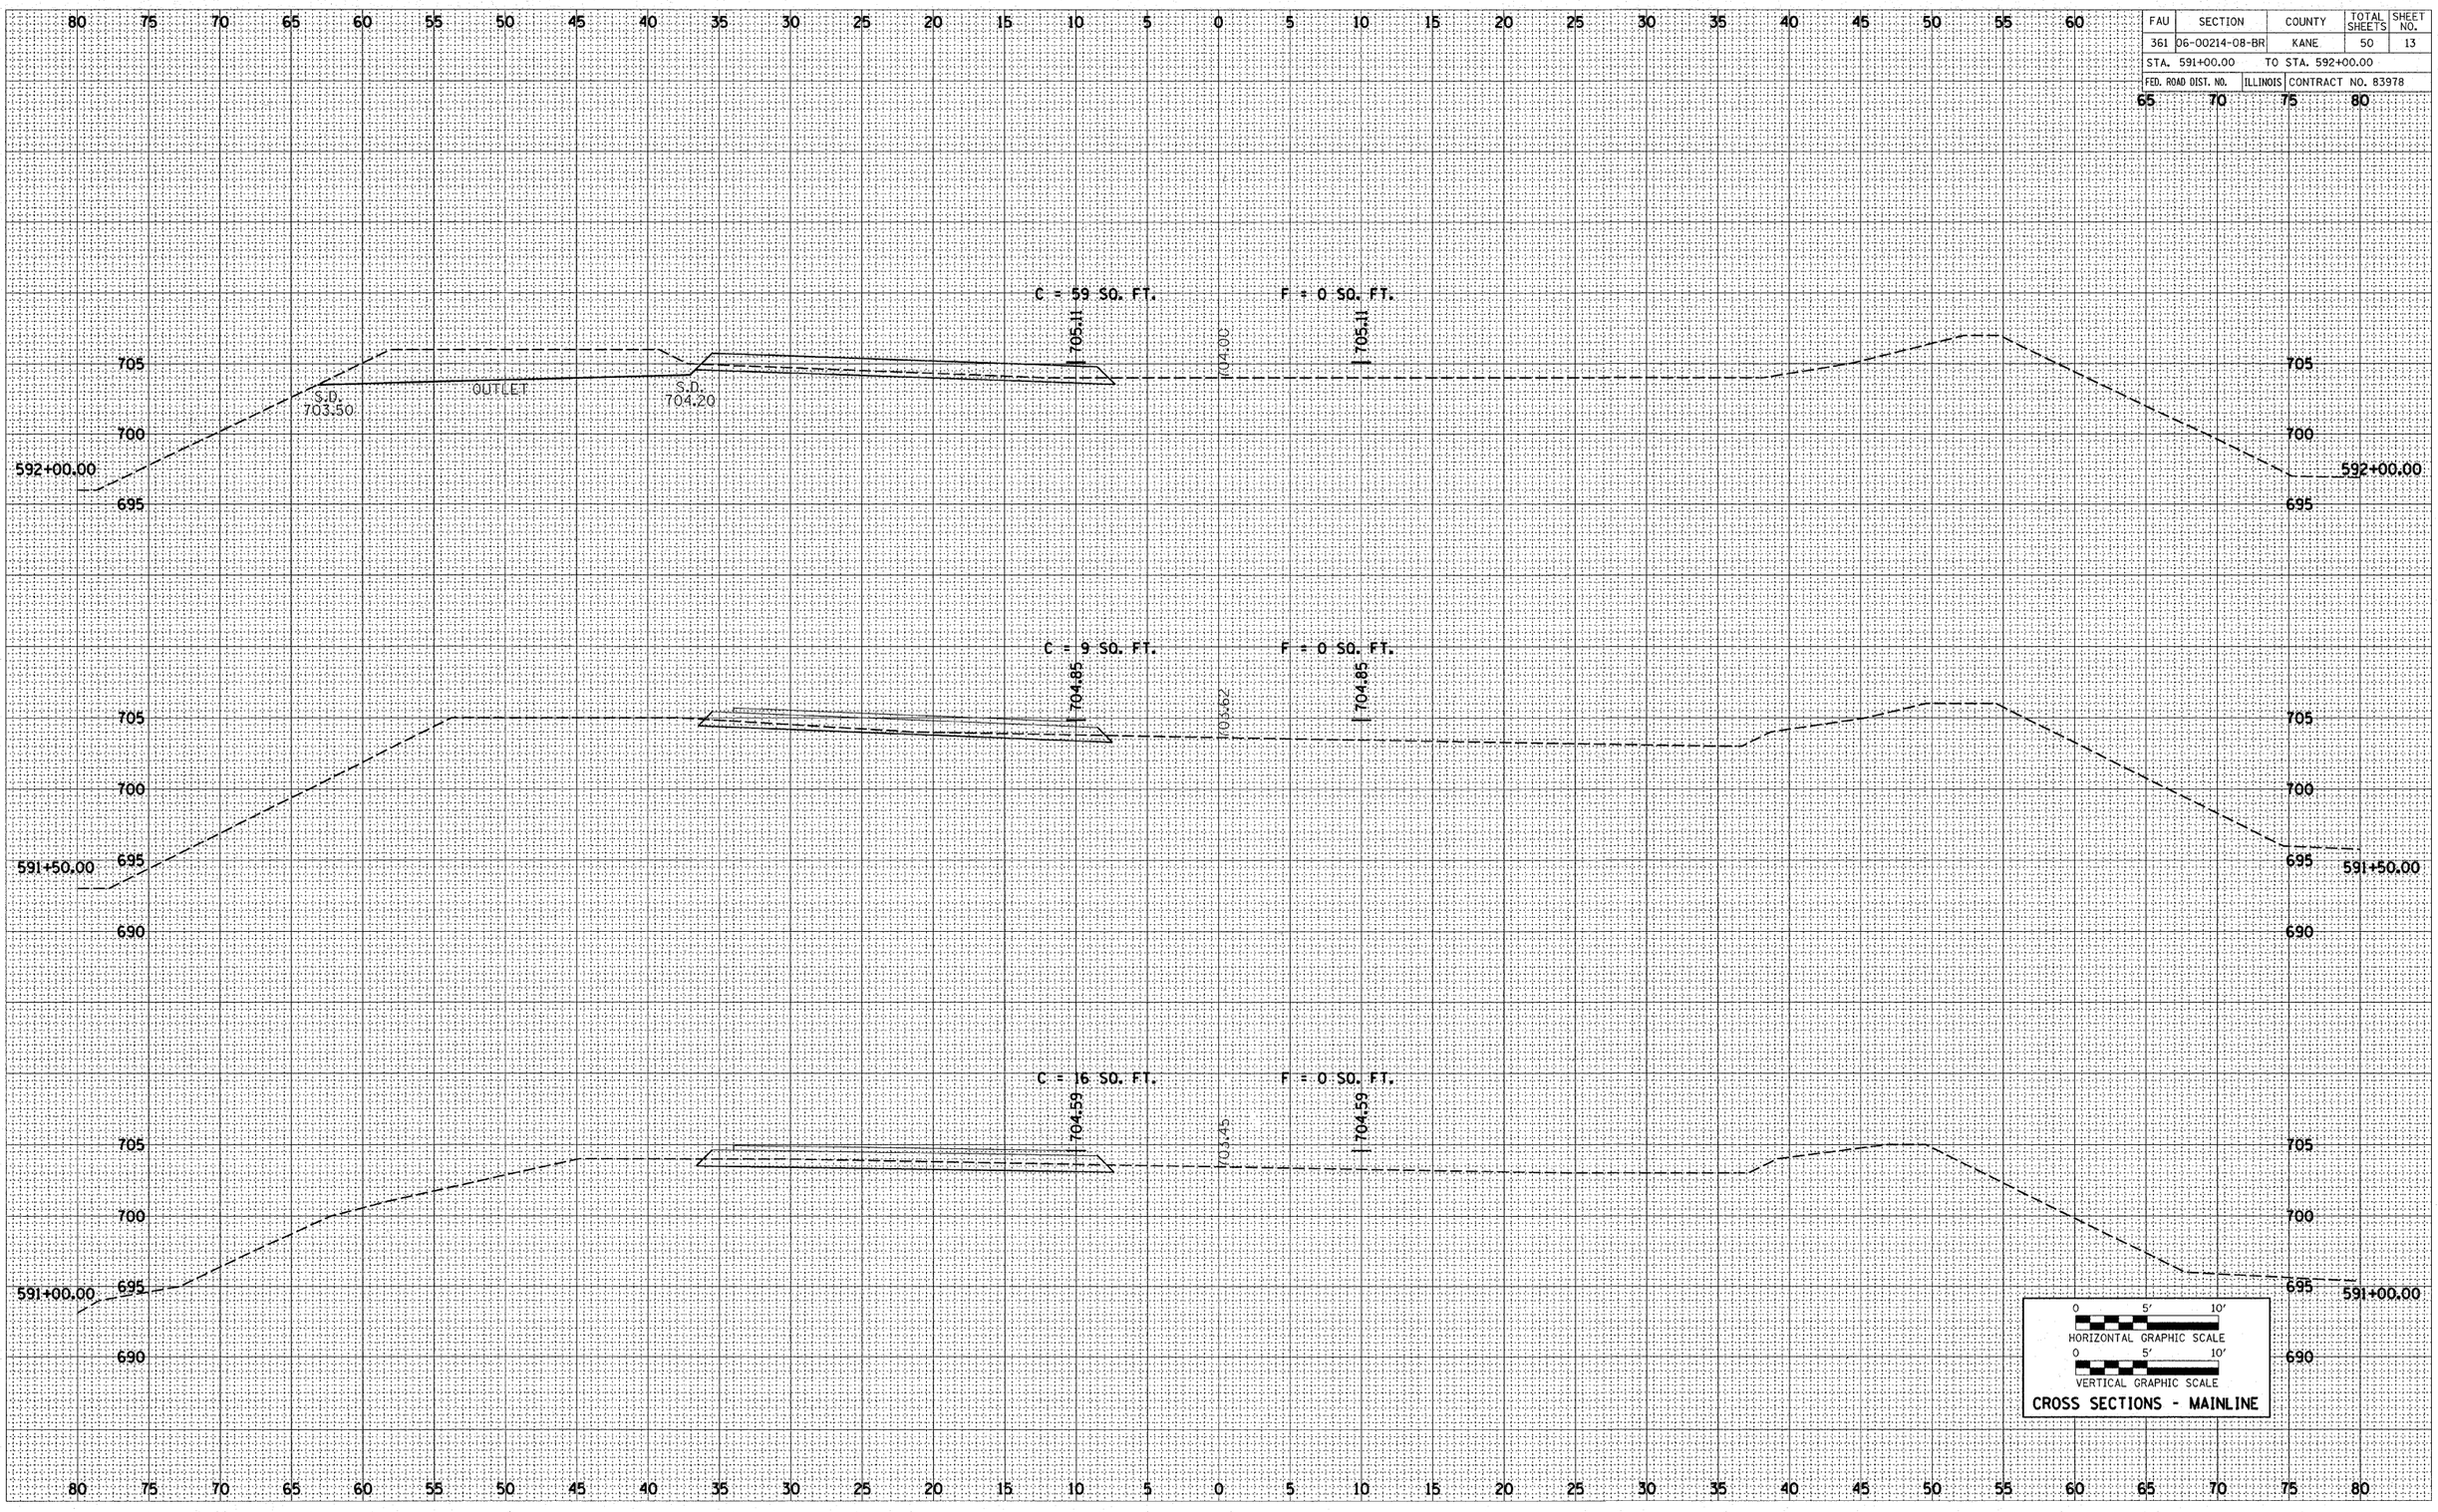

CROSS SECTIONS - MAINLINE

FINAL SURVEY		BY	DATE
	SURVEYED		
	PLOTTED		
NOTE BOOK	TEMPLATE		
	AREAS		
NO.	AREAS CHECKED		

ORIGINAL SURVEY		BY	DATE
	SURVEYED		
	PLOTTED		
NOTE BOOK	TEMPLATE		
	AREAS		
NO.	AREAS CHECKED		