CONTRACT NO. 83985

F.A.U RTE.	SECTION	COUNTY	TOTAL SHEETS	SHEET NO.
1512	05-00093-00-WR	DUPAGE	72	40
STA. 109+00		TO STA. 119+00		
FED. ROAD DIST. NO. 1	ILLINOIS	FED. AID PROJECT		

PROJECT NO.: M-8003 (699)

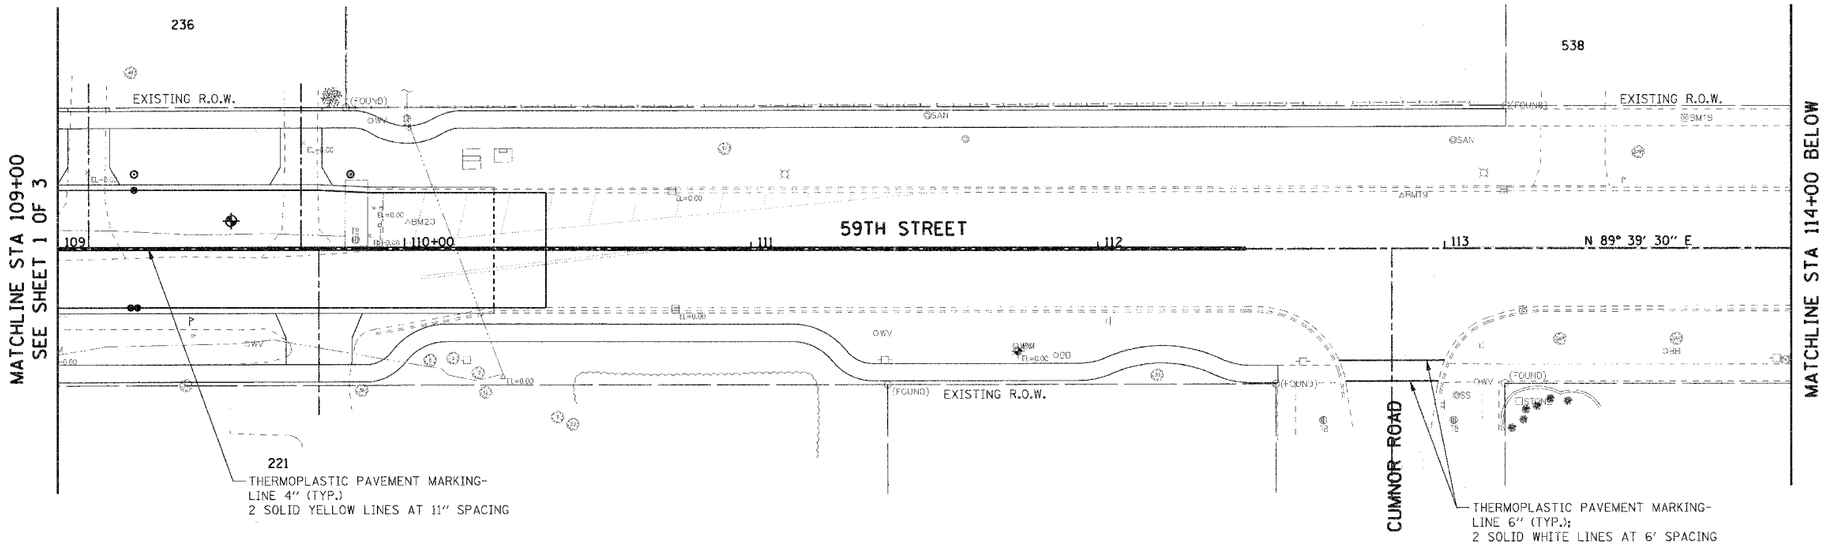

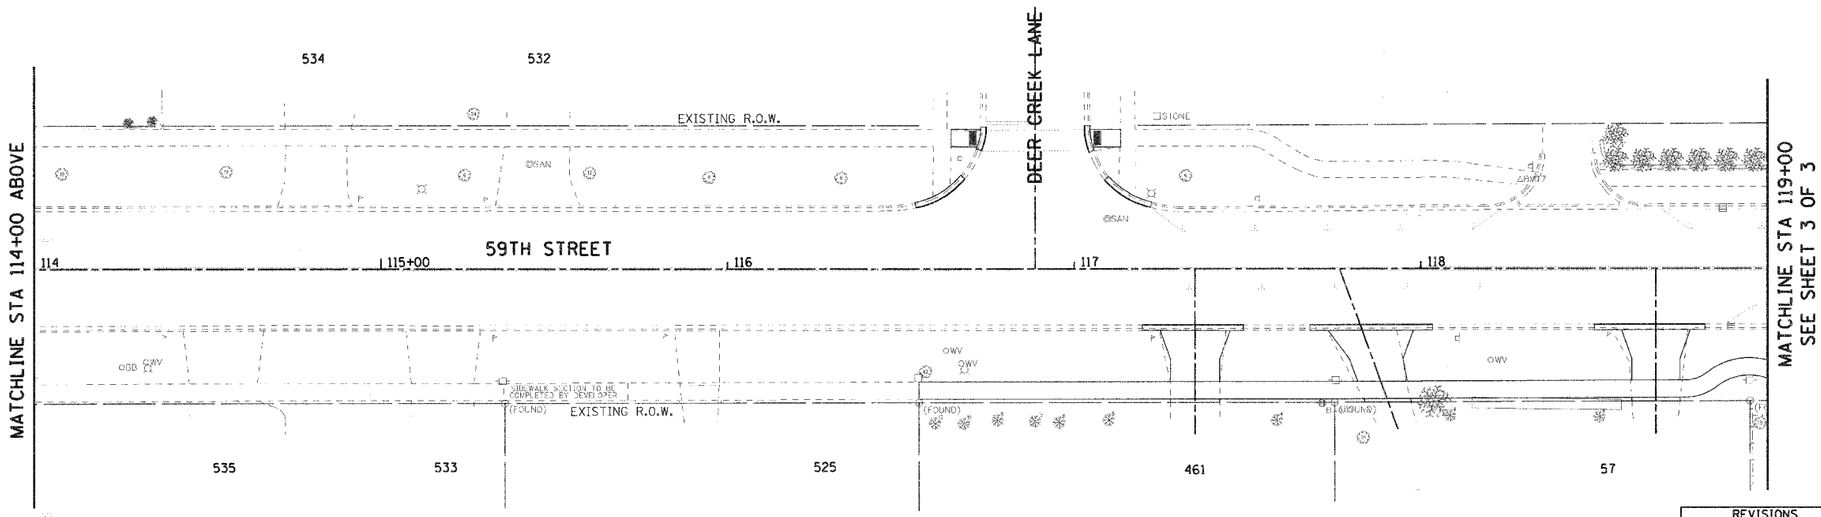

REVISIONS	
NAME	DATE

ILLINOIS DEPARTMENT OF TRANSPORTATION

VILLAGE OF WESTMONT
59TH STREET RECONSTRUCTION

PAVEMENT MARKING AND SIGNING PLAN
SHEET 2 OF 3

SCALE: 1"=20' DRAWN BY: JAL
DATE: 09/21/07 CHECKED BY: JMT

PLAN: SURVEYED, PLOTTED, ALIGNMENT CHECKED, RT. OF WAY CHECKED, CADD FILE NAME, NOTE BOOK NO., BY, DATE

PROFILE: SURVEYED, PLOTTED, GRADES CHECKED, B.M. NOTED, STRUCTURE NOTATNS CHKD, NOTE BOOK NO., BY, DATE

PLOT DATE = $DATE$
FILE NAME = $FILEL$
PLOT SCALE = $SCALE$
USER NAME = $USER$