| F.A.U. RTE. | SECTION | COUNTY | TOTAL SHEETS | SHEET NO. |
|---|---|---|---|---|
| 2508 | 02-00039-00-PV | KENDALL | 146 | 28 |
| STA. | | TO STA. | | |
| FED. ROAD DIST. NO. | ILLINOIS | FED. AID PROJECT | | |

87333




NOTE: SEE CURB TRANSITION DETAIL FOR CURB TRANSITIONS

**LEGEND**

- PROPOSED ROW
- PR PERM. EASEMENT
- PR TEMP. EASEMENT
- X TREE REMOVAL

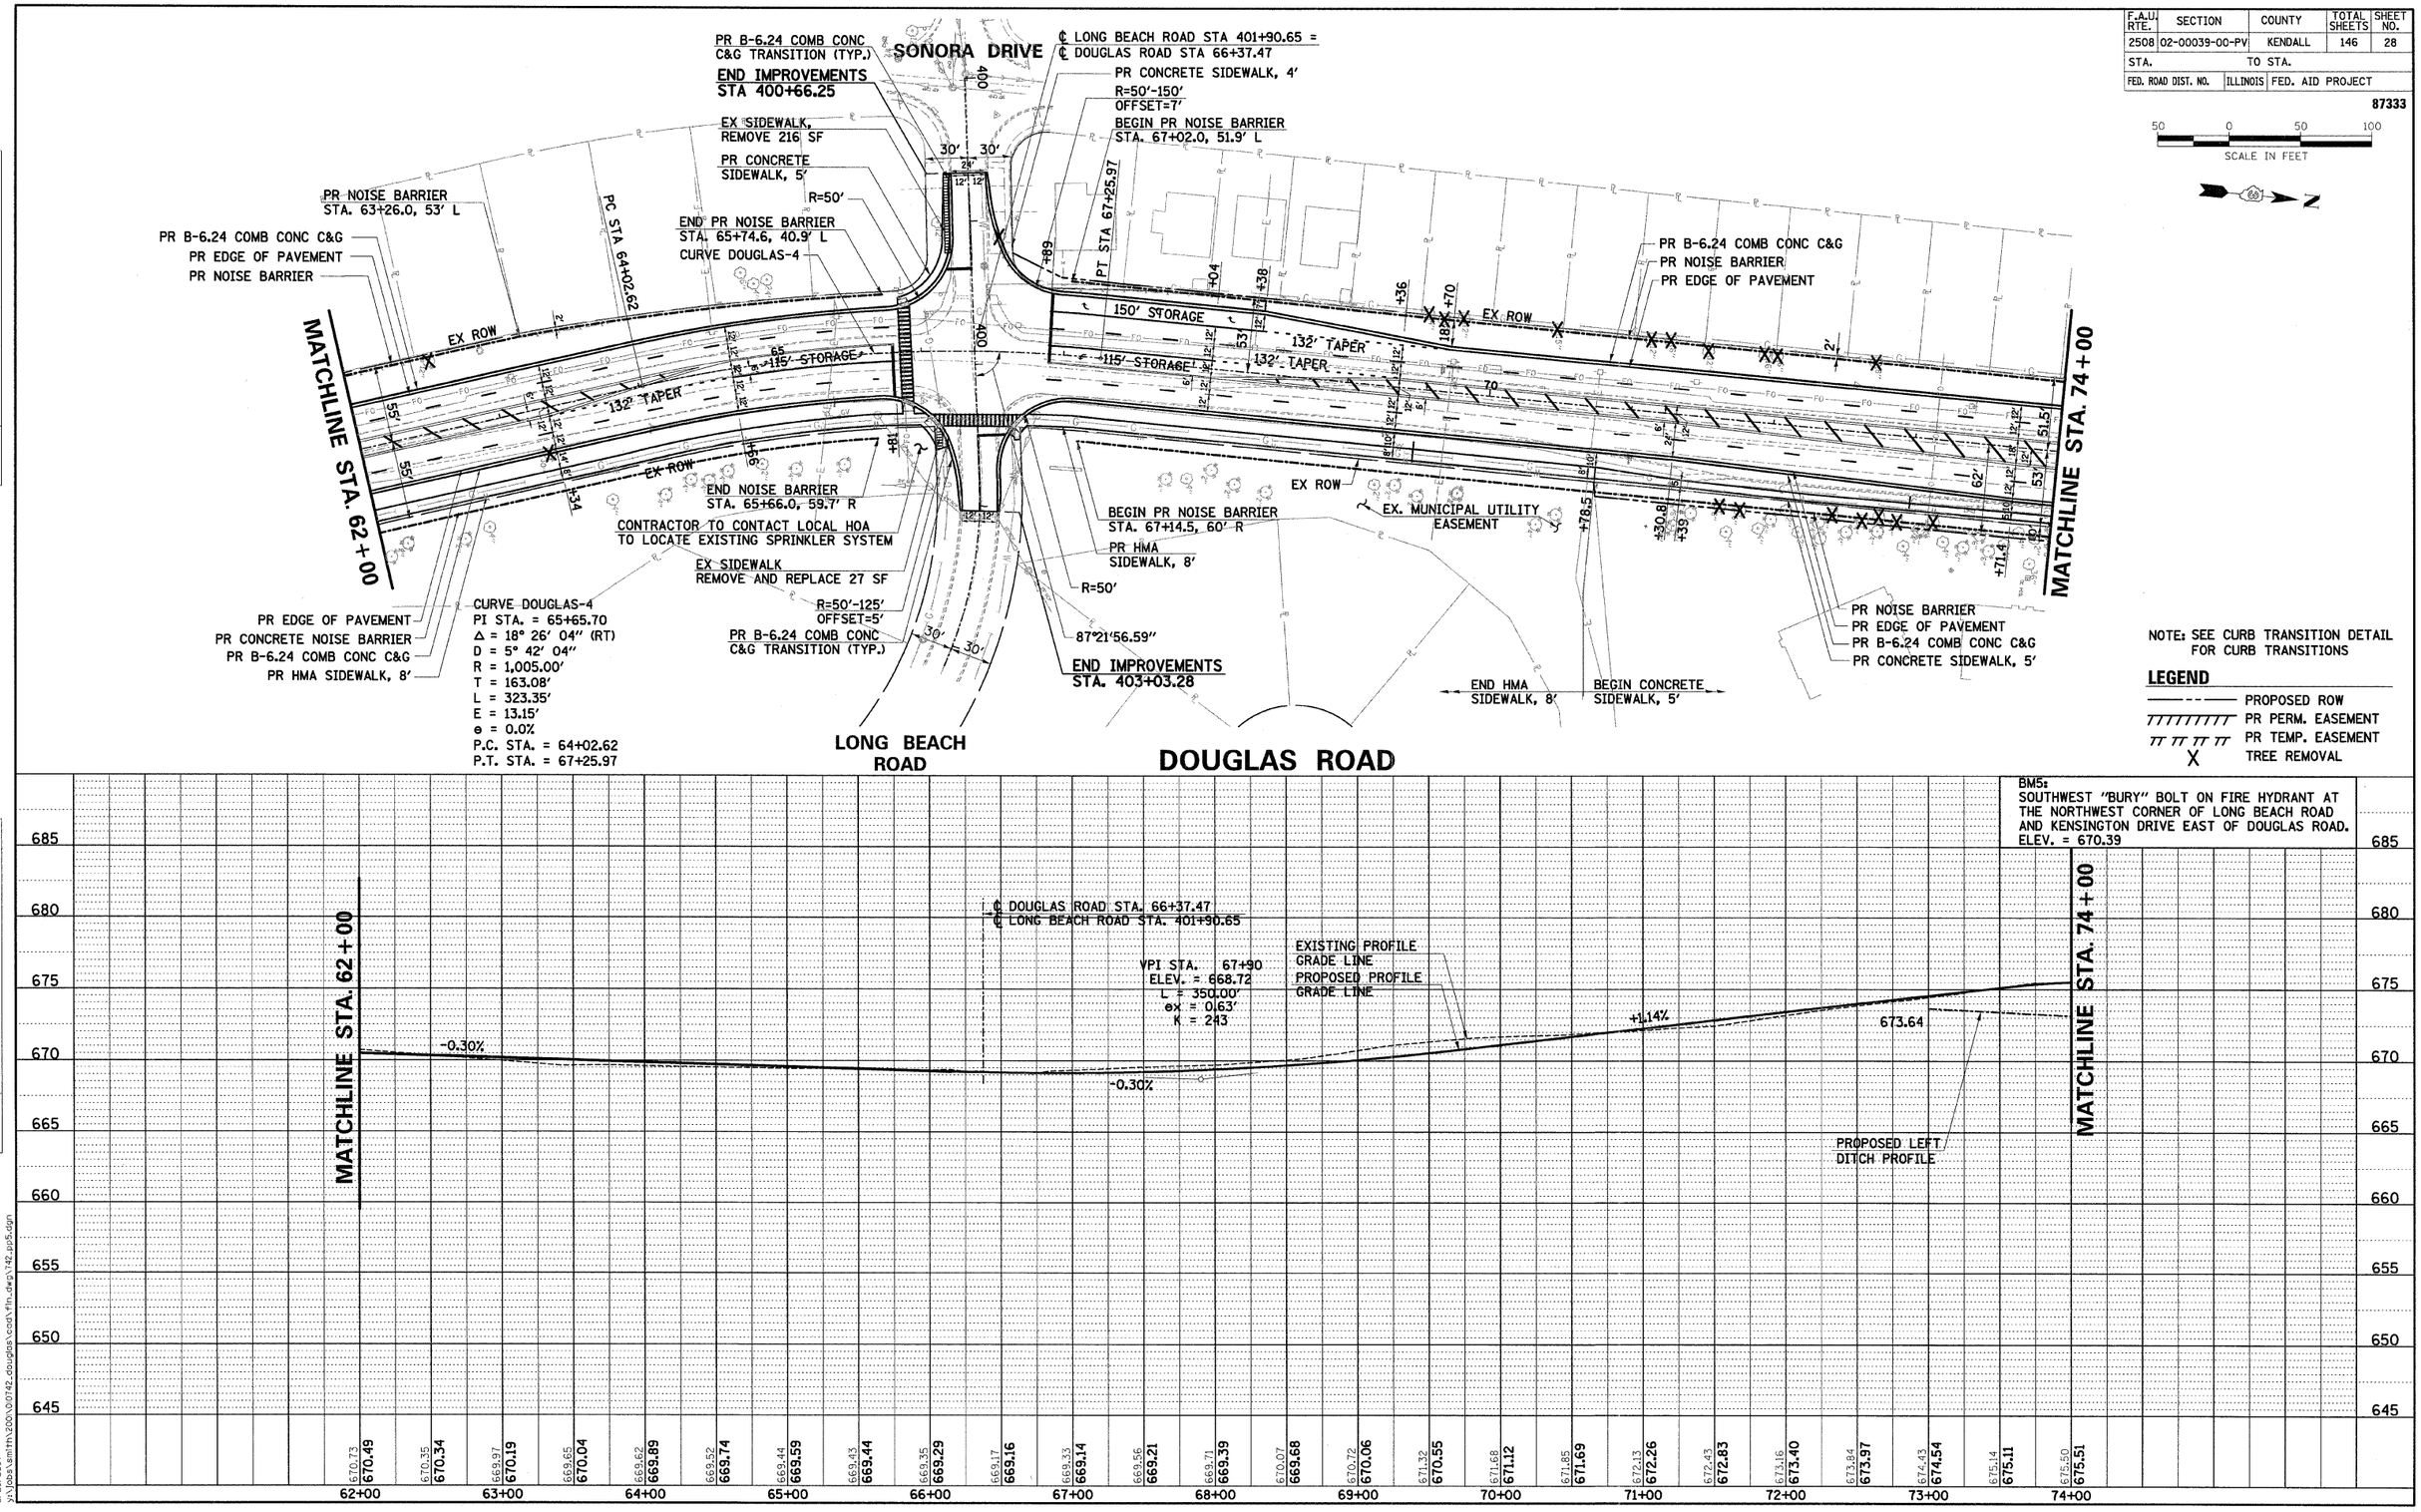


DOUGLAS ROAD STA.62+00 TO STA. 74+00 – PLAN AND PROFILE

PLAN: SURVEYED / PLOTTED / ALIGNMENT CHECKED / RT. OF WAY CHECKED / CADD FILE NAME / NOTE BOOK NO. / BY / DATE

PROFILE: SURVEYED / PLOTTED / GRADES CHECKED / B.M. NOTED / STRUCTURE NOTATNS CHKD / NOTE BOOK NO. / BY / DATE

2:18:26 AM
3/28/2007
y:\jobs\smith\200\00742_douglas\cad\fin_dwg\742_pp5.dgn