ORIGINAL SURVEY NOTE BOOK		BY	DATE
	SURVEYED		
	PLOTTED		
	TEMPLATE		
	AREAS		
	AREAS CHECKED		

FINAL SURVEY NOTE BOOK NO.		BY	DATE
	SURVEYED		
	PLOTTED		
	TEMPLATE		
	AREAS		
	AREAS CHECKED		

4:08:47 AM
3/28/2007
y:\ejobs\smith\2001\010742_douglas\roadwf\n_dwg\742_xs_do...dgn

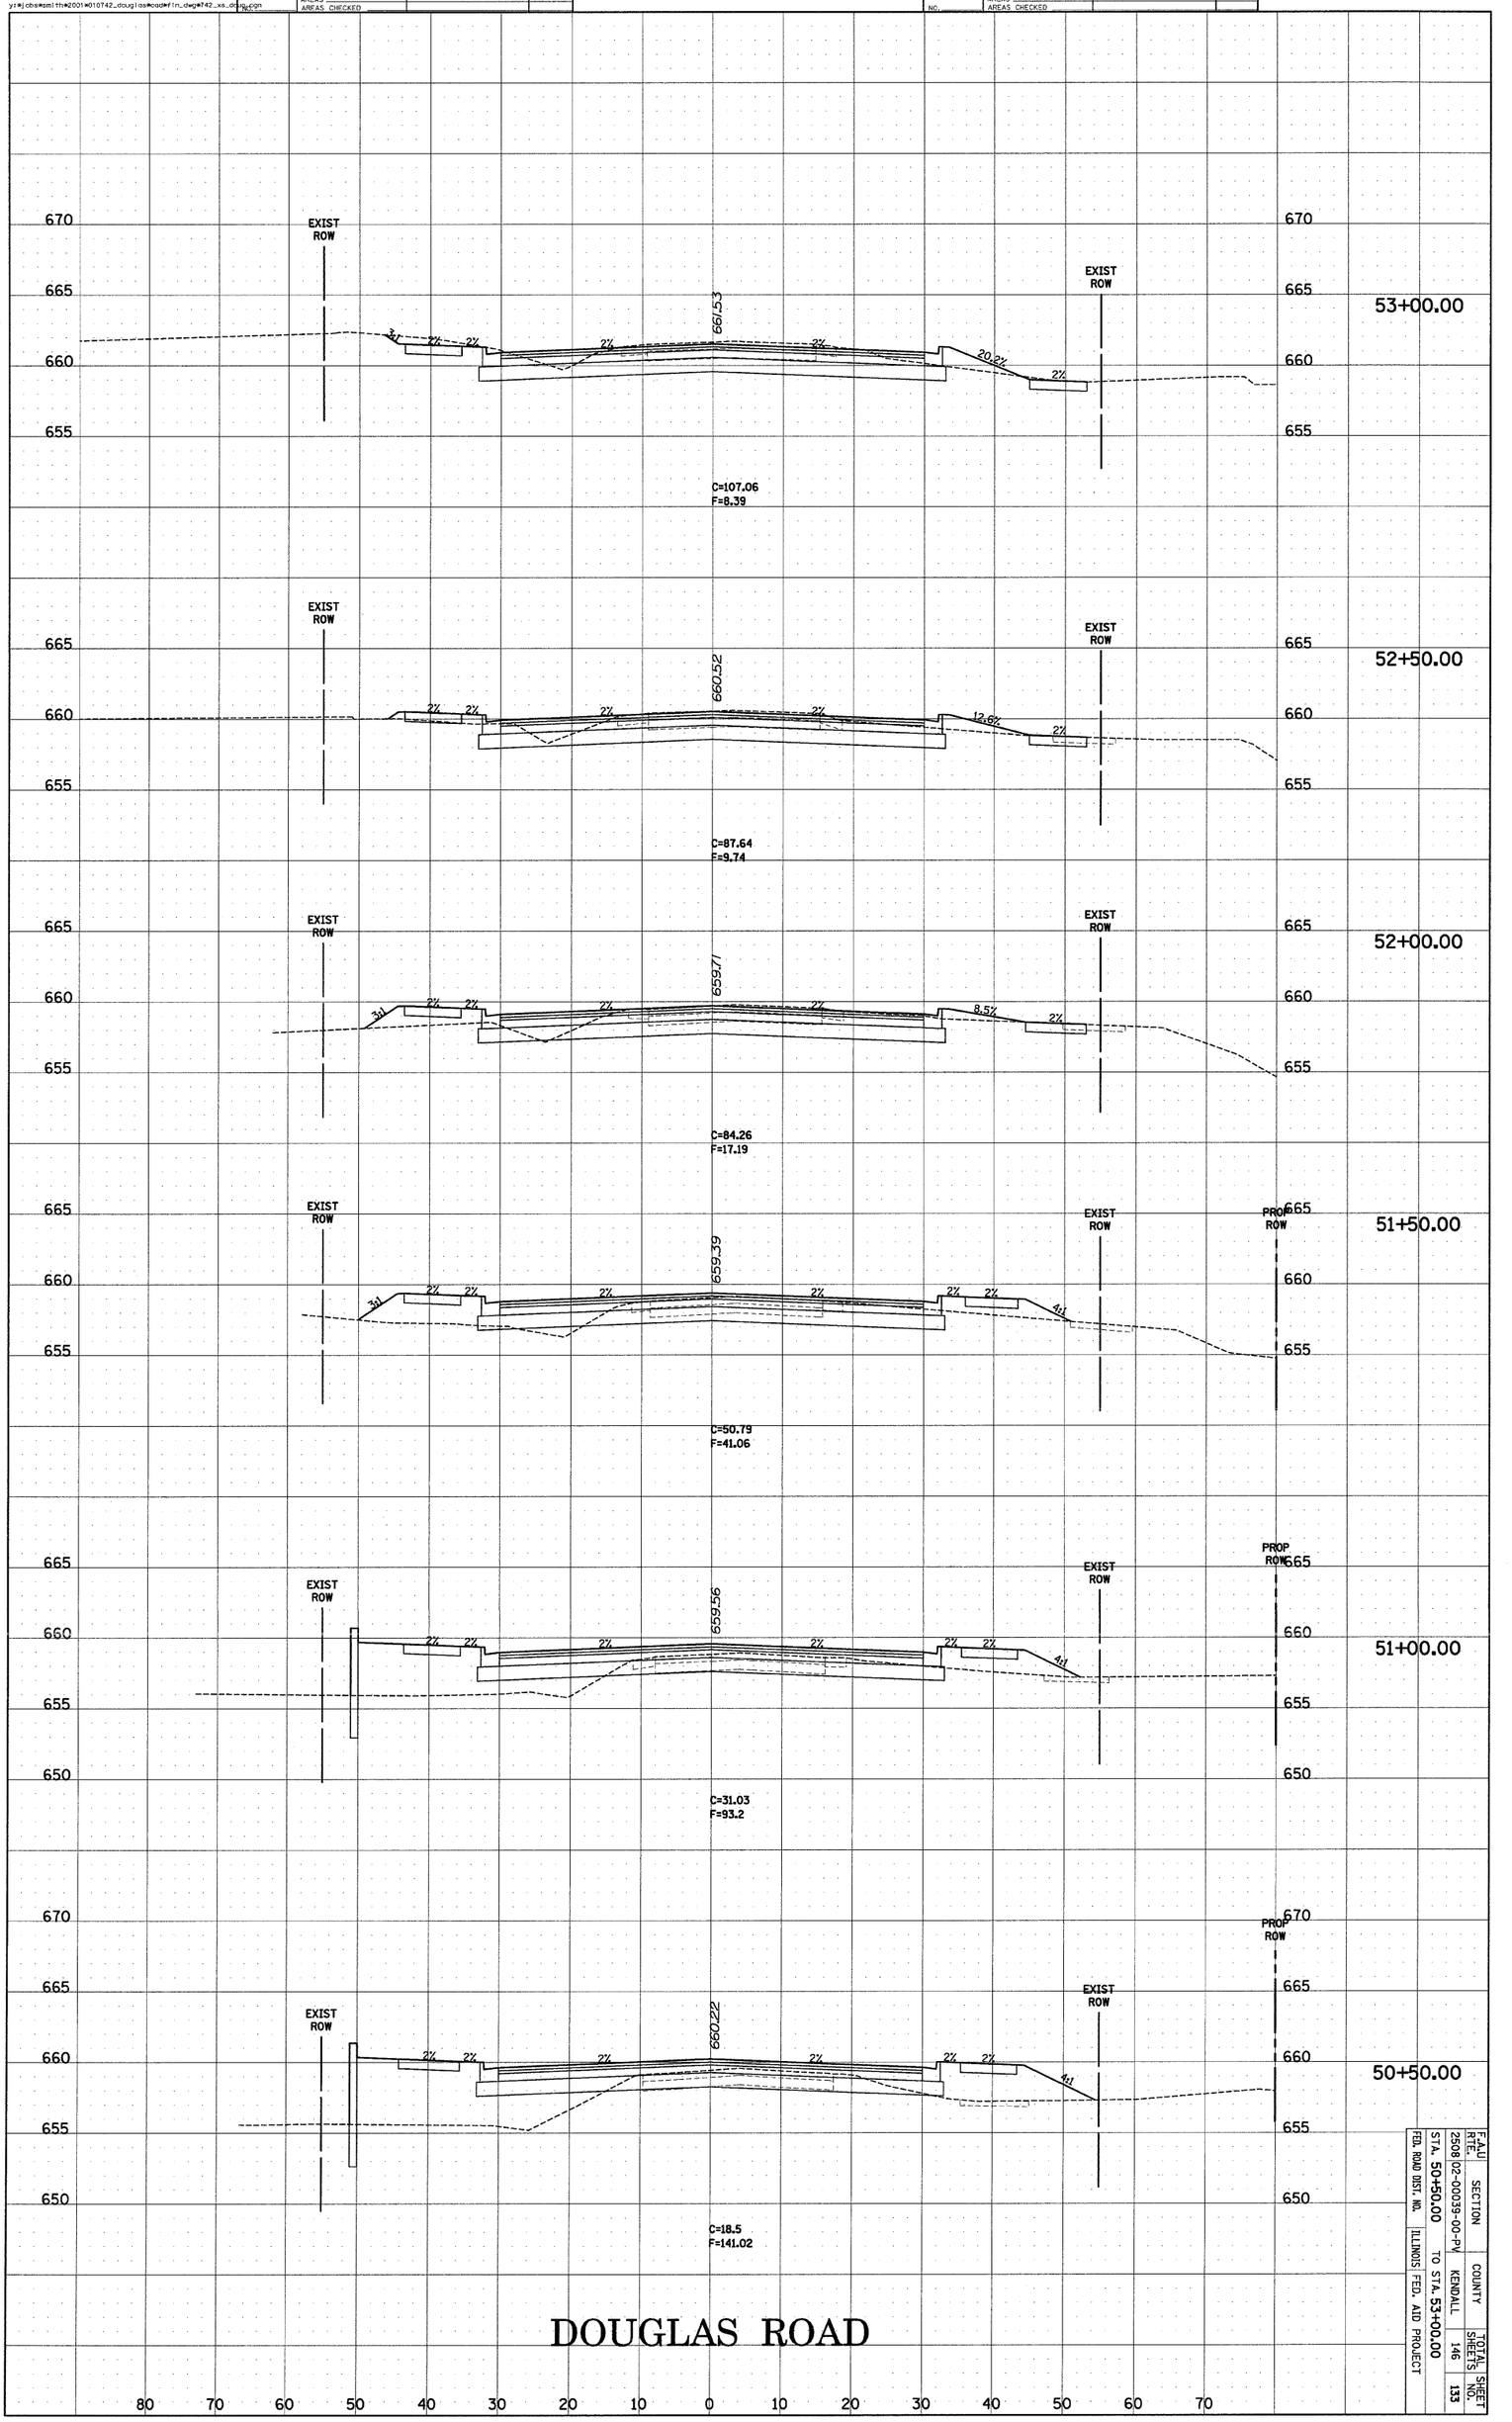

F.A.U. RTE.	SECTION	COUNTY	TOTAL SHEETS	SHEET NO.
2508	02-00039-00-PV	KENDALL	146	133
FED. ROAD DIST. NO.	ILLINOIS	FED. AID PROJECT	STA. 50+50.00 TO STA. 53+00.00	