ORIGINAL SURVEY		BY	DATE
NOTE BOOK	SURVEYED		
	PLOTTED		
	TEMPLATE		
	AREAS		
	AREAS CHECKED		

FINAL SURVEY		BY	DATE
NOTE BOOK	SURVEYED		
	PLOTTED		
	TEMPLATE		
	AREAS		
NO.	AREAS CHECKED		

4:08:48 AM
3/29/2007
y:\projects\mn\m2001\m010742_douglas\roadway\in_dwg\742_xs_dou_01.dgn

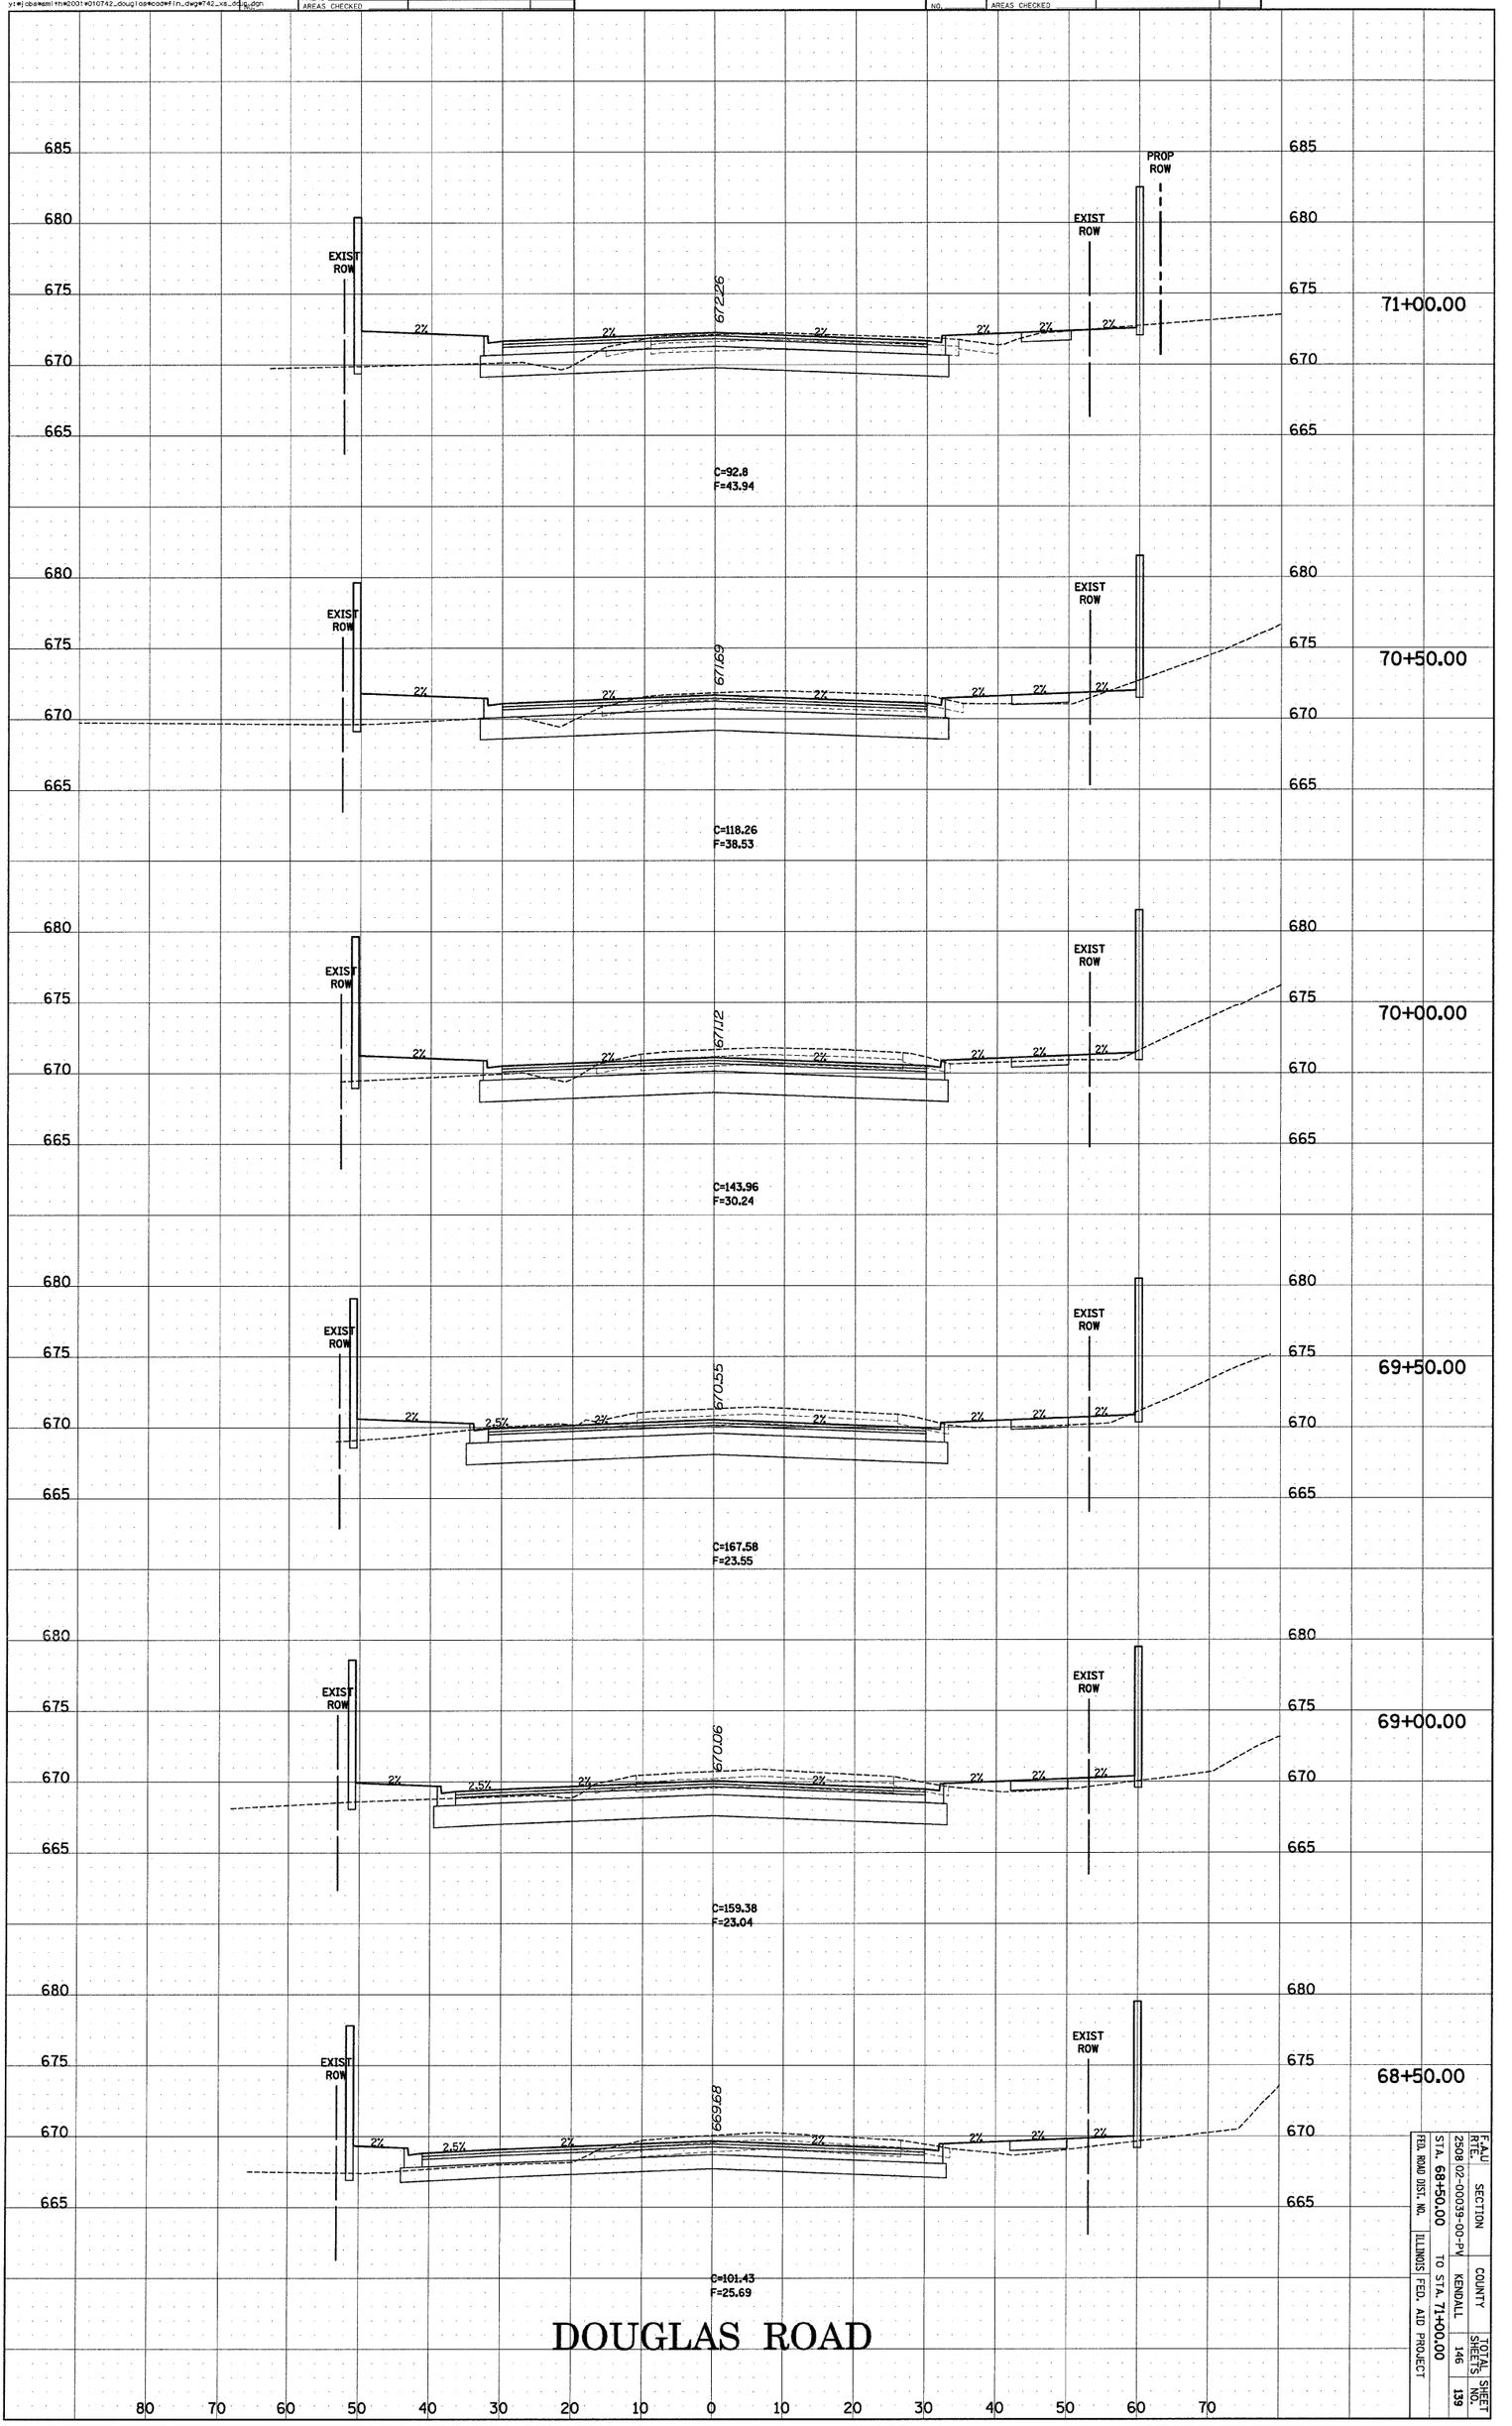

F.A.U. RTE.	SECTION	COUNTY	TOTAL SHEETS	SHEET NO.
2508	02-00039-00-PV	KENDALL	146	139
FED. ROAD DIST. NO.	ILLINOIS	FED. AID PROJECT		

STA. 68+50.00 TO STA. 71+00.00