CONTRACT 88518

F.A.P RTE.	SECTION	COUNTY	TOTAL SHEETS	SHEET NO.
315	*	FULTON	324	36
STA. 521+00.00		TO STA.535+00.00		
FED. ROAD DIST. NO.	ILLINOIS	FED. AID PROJECT		

*109W-1,RS-2;110W,RS-1

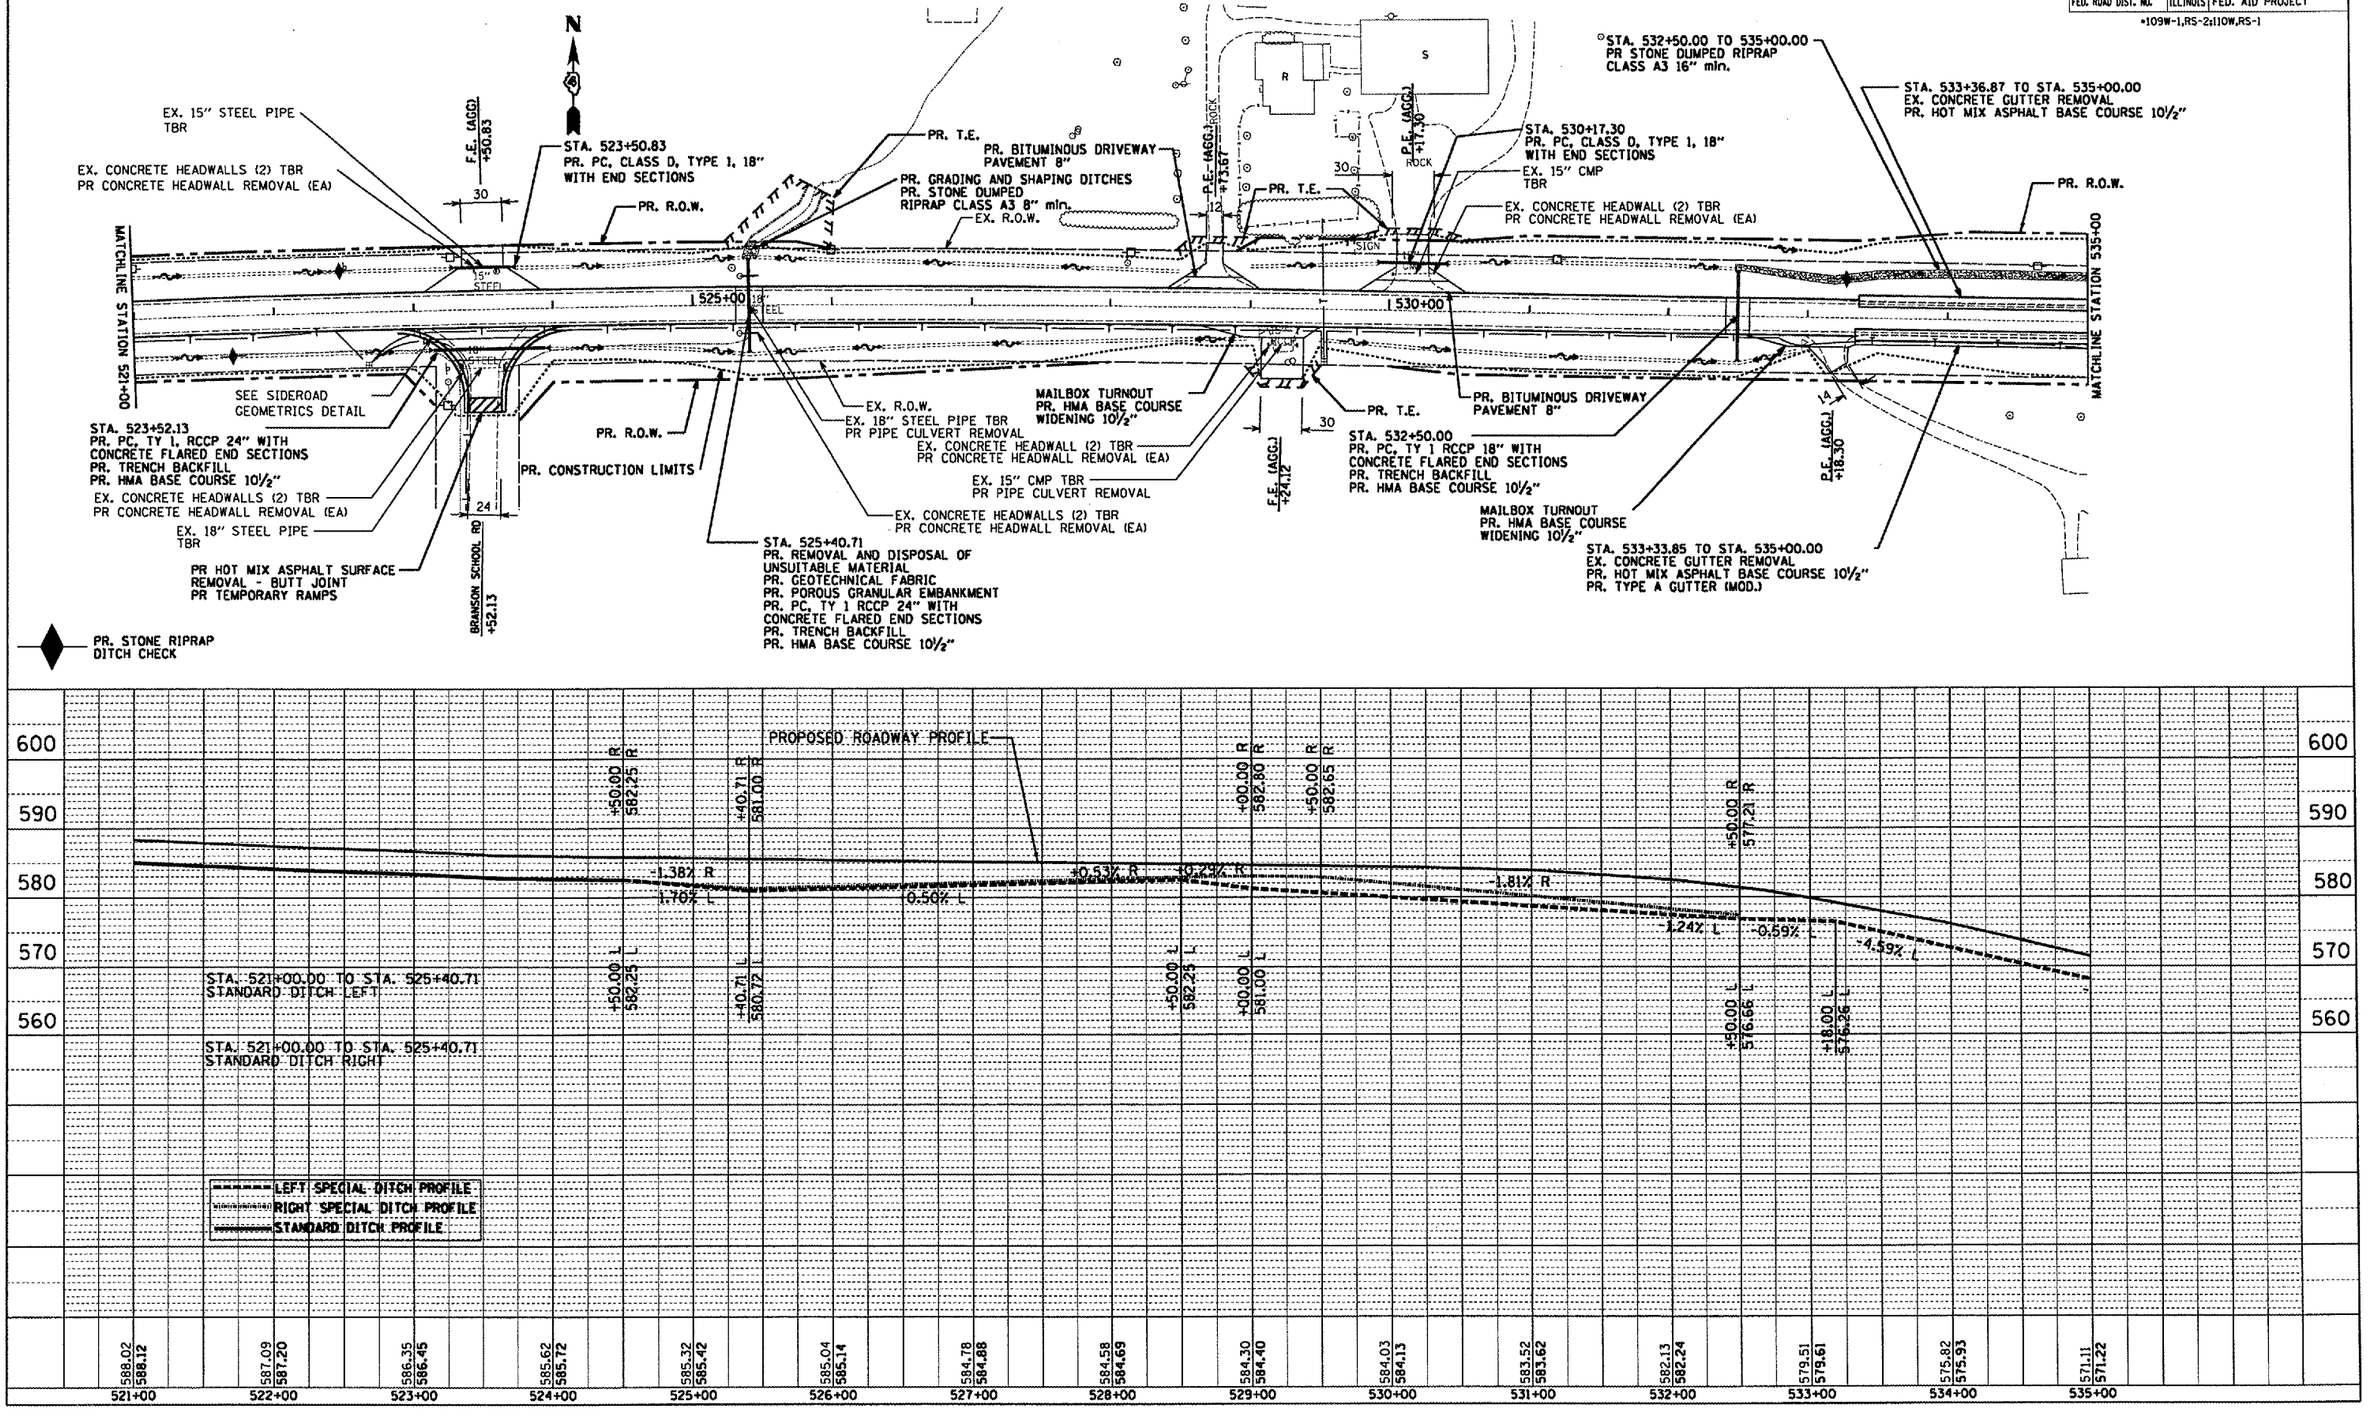

PLAN — SURVEYED / PLOTTED / ALIGNMENT CHECKED / RT. OF WAY CHECKED / CADD FILE NAME — NOTE BOOK NO. — BY — DATE

PROFILE — SURVEYED / PLOTTED / GRADES CHECKED / B.M. NOTED / STRUCTURE NOTATIONS CHKD — NOTE BOOK NO. — BY — DATE

US136SUM/PP05.DGN