CONTRACT 88518

F.A.P. RTE.	SECTION	COUNTY	TOTAL SHEETS	SHEET NO.
315	-------	FULTON	324	38
STA. 547+00.00		TO STA. 561+00.00		
FED. ROAD DIST. NO.	ILLINOIS	FED. AID PROJECT		

•109W-1,RS-2:110W,RS-1

PLAN — SURVEYED — PLOTTED — CHECKED — NOTE BOOK — BEAM NO. TIED — PROFILE NOTATION DATE BY

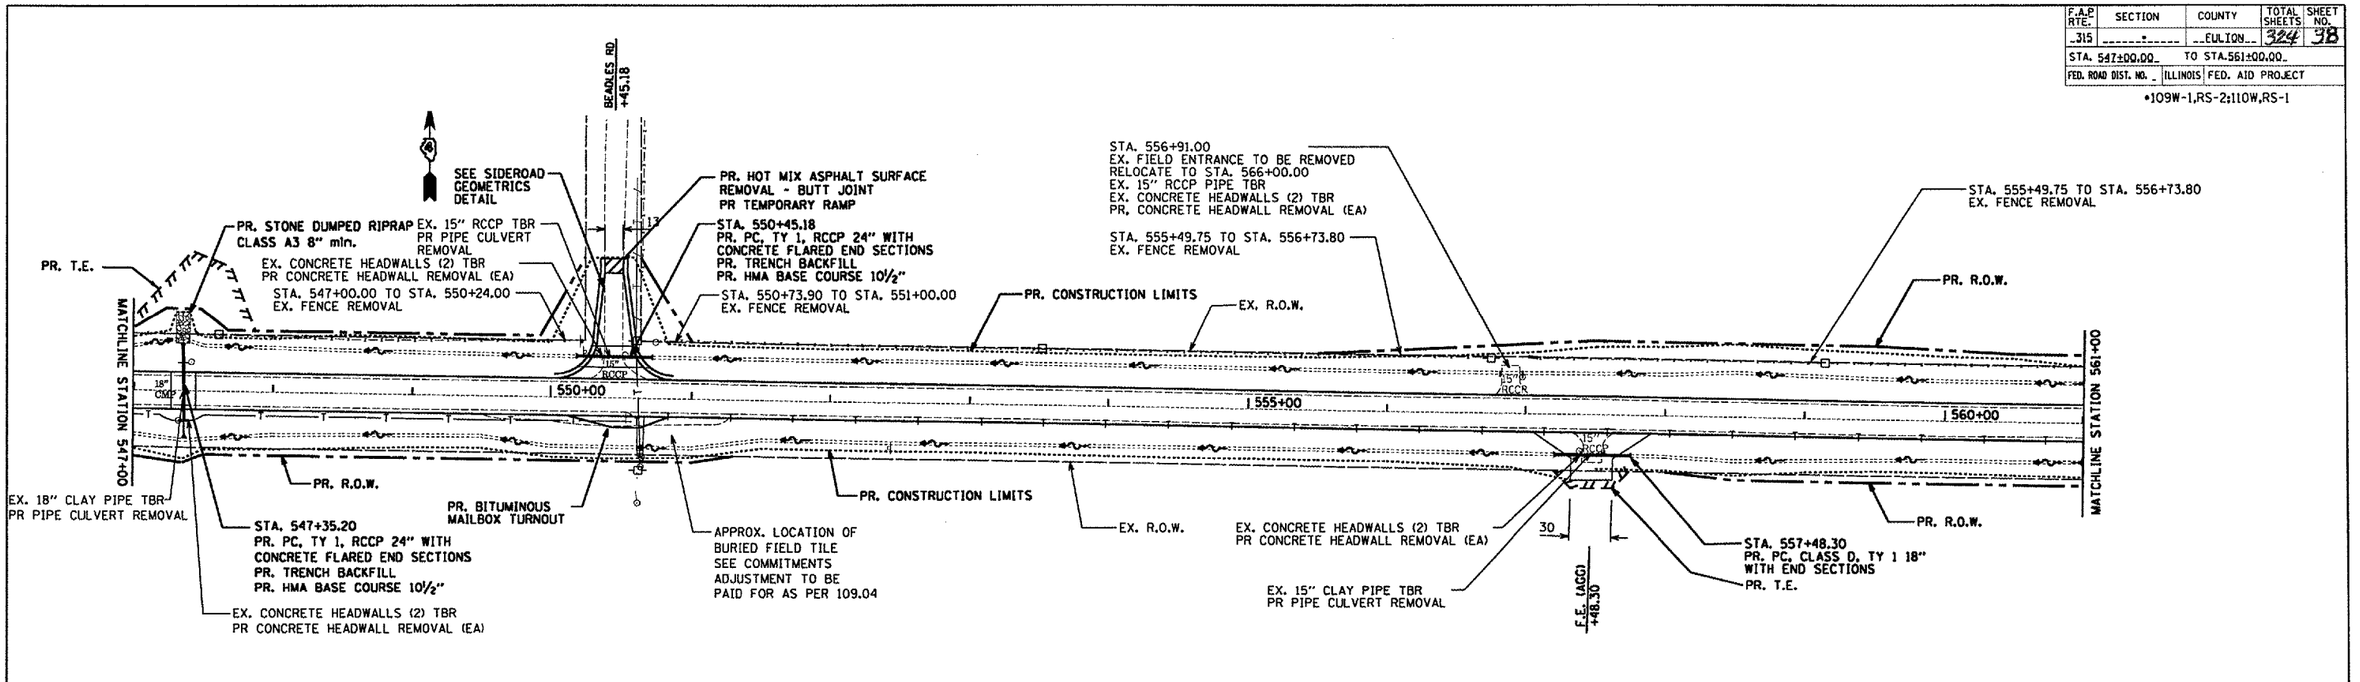

PROFILE — SURVEYED — PLOTTED — CHECKED — NOTE BOOK — BEAM NO. TIED — PROFILE NOTATION DATE BY

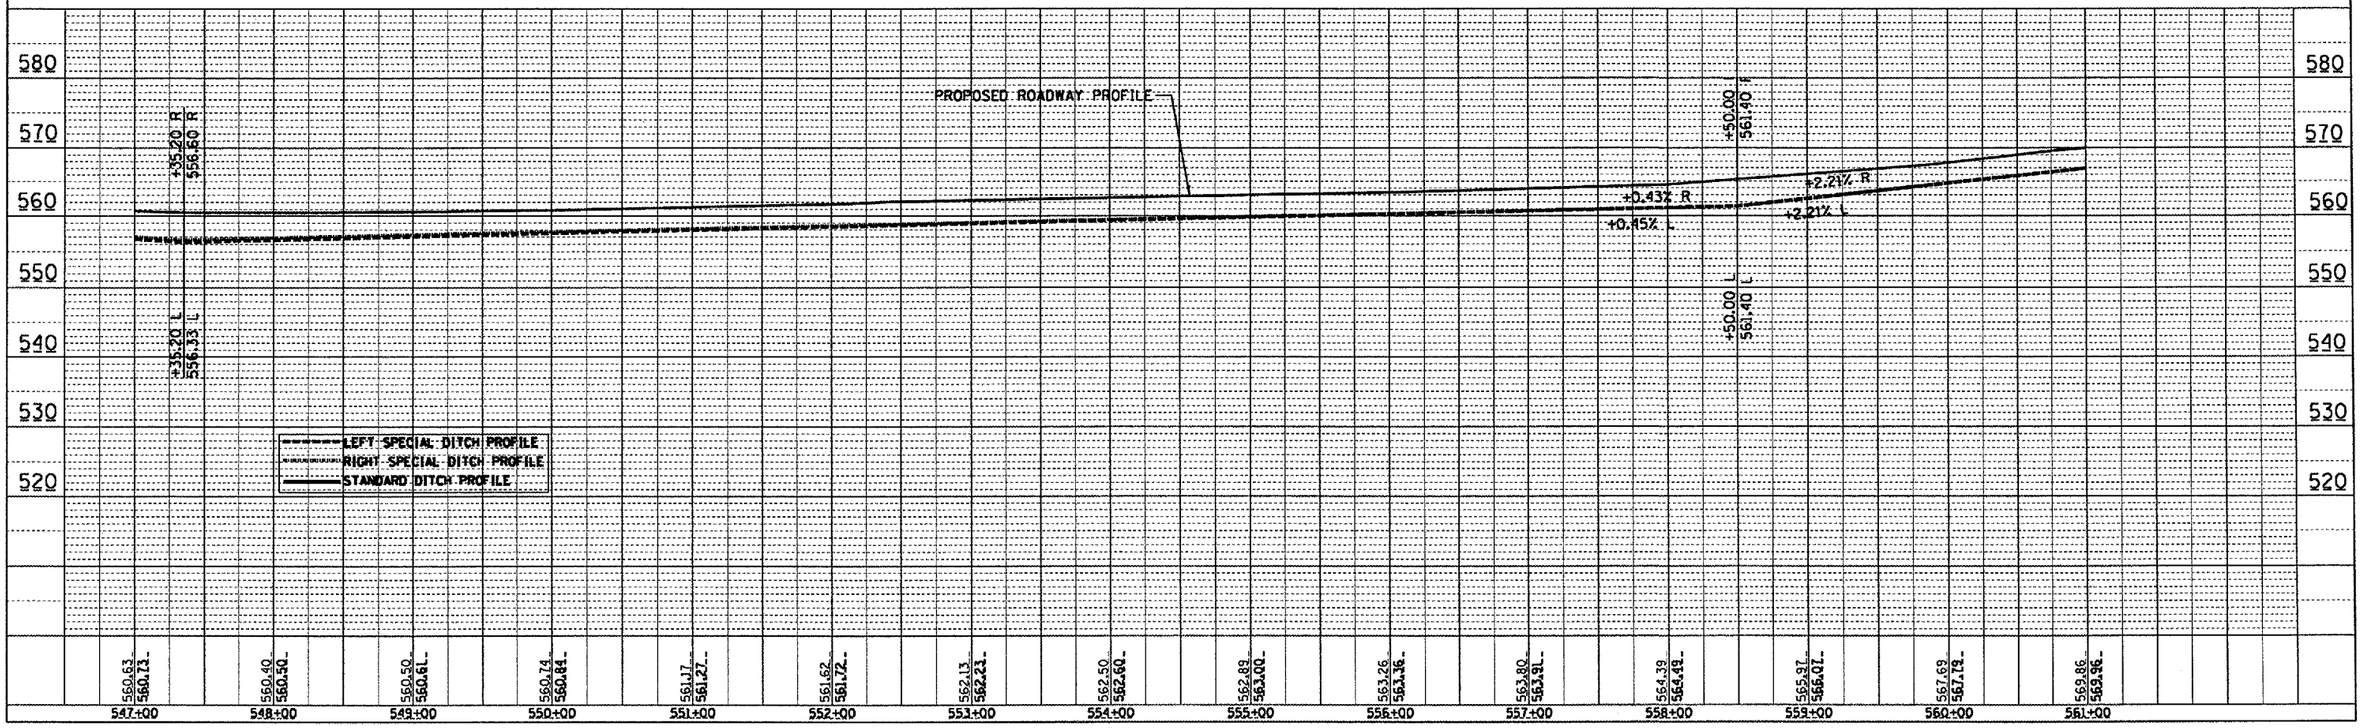

US136SUM/PP07.DGN