CONTRACT 88518

F.A.P RTE.	SECTION	COUNTY	TOTAL SHEETS	SHEET NO.
315	------*------	EULION	324	49
STA. 535+00.00	TO STA. 547+00.00			
FED. ROAD DIST. NO.	ILLINOIS	FED. AID PROJECT		

*109W-1,RS-2;110W,RS-1

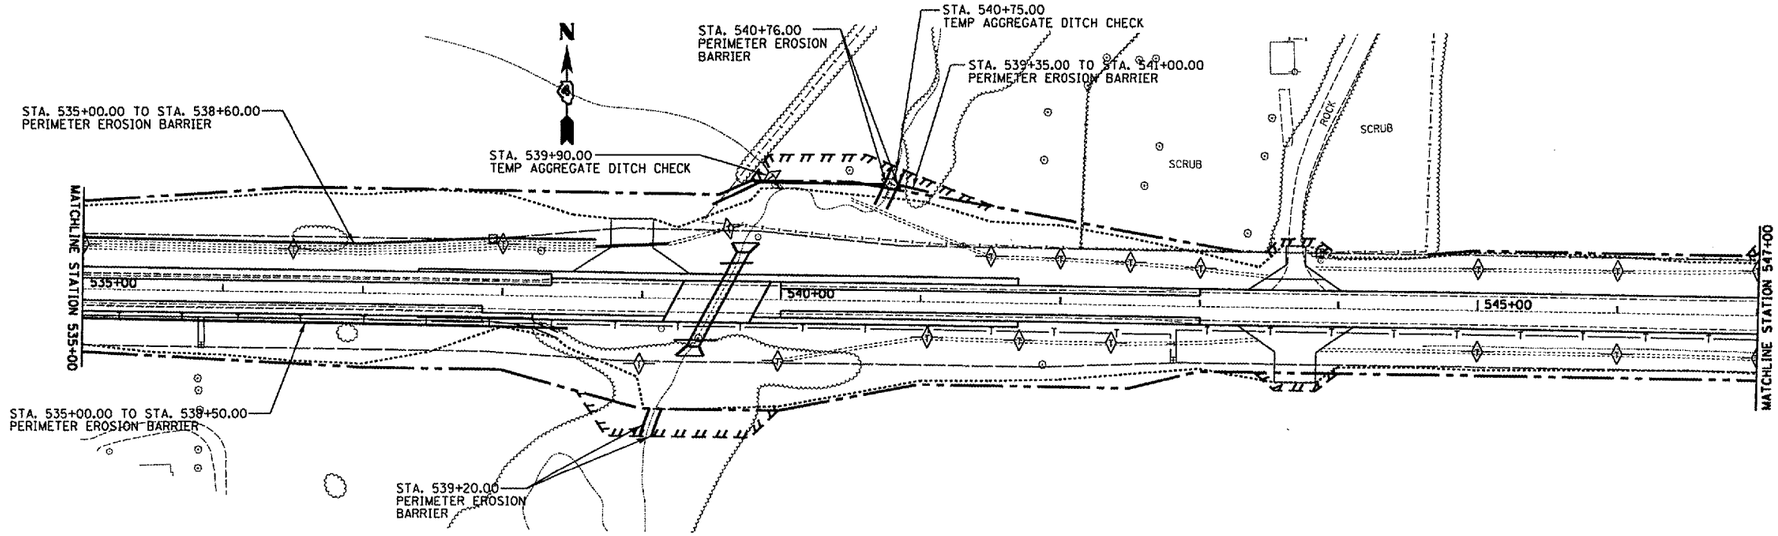

0 50 100 150 200
SCALE IN FEET

TEMP. DITCH CHECK

TEMPORARY EROSION CONTROL PLAN

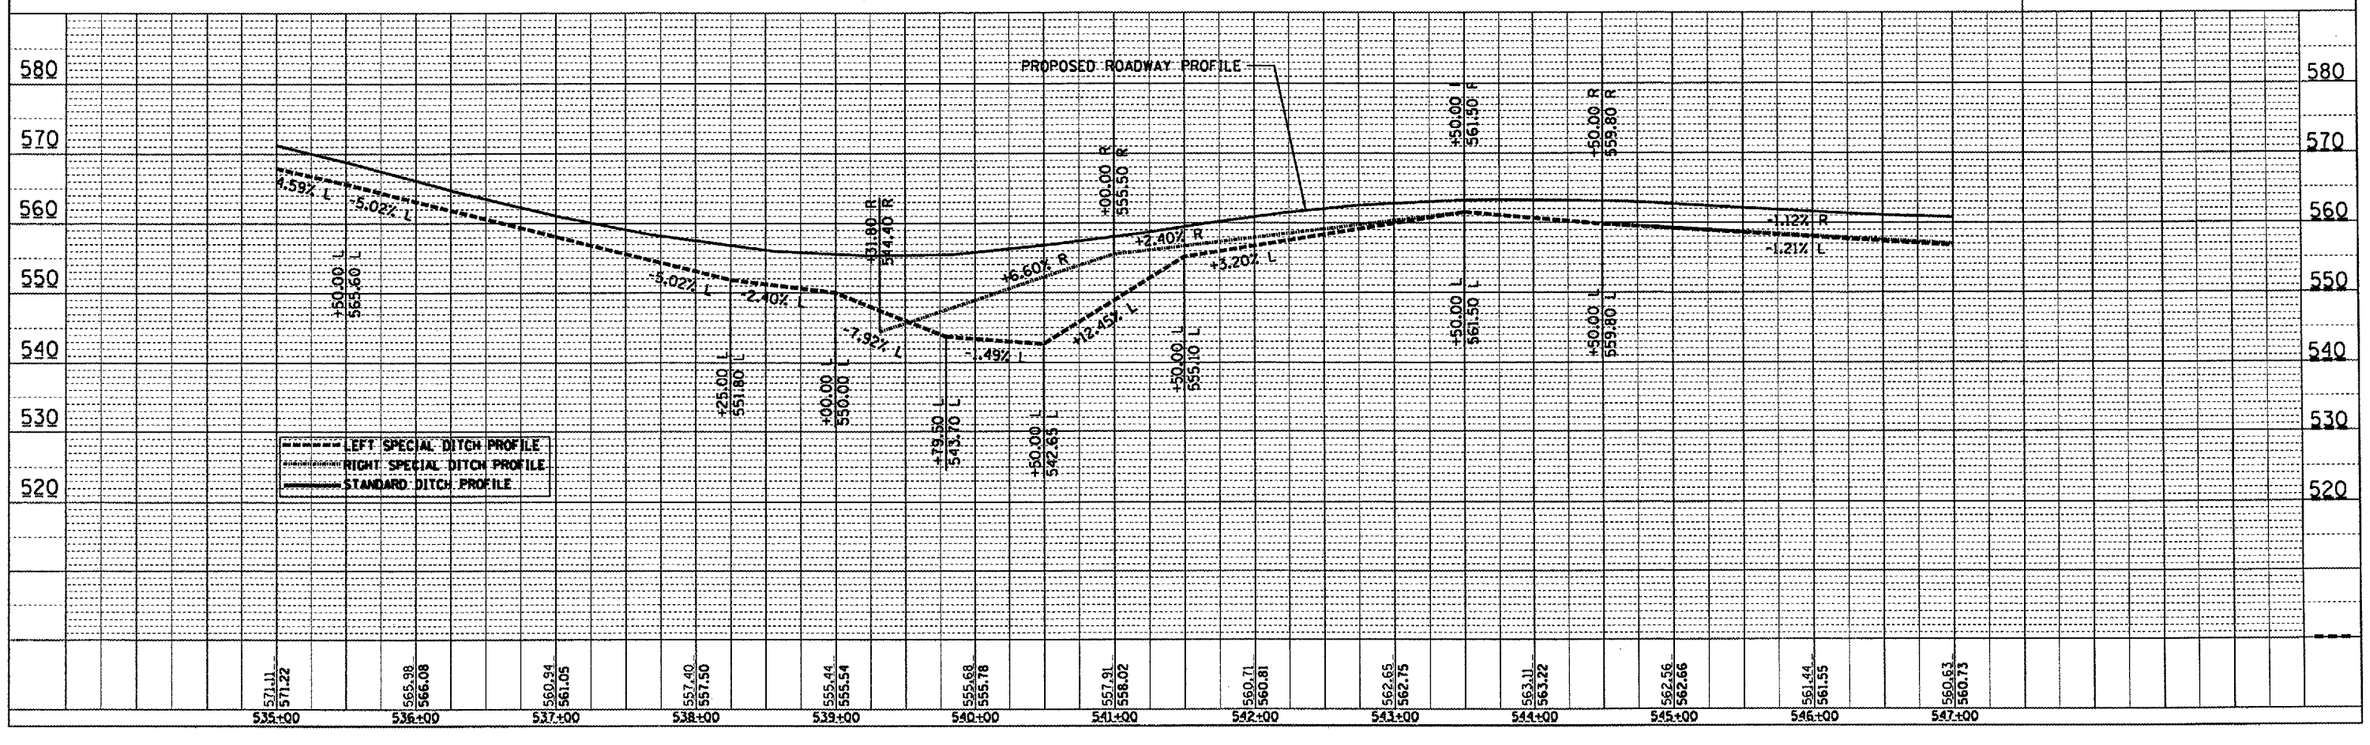

US136SUM/PP06.DGN