CONTRACT 88518

F.A.P RTE.	SECTION	COUNTY	TOTAL SHEETS	SHEET NO.
315	*	EULTON	324	57

STA. 645+00.00 TO STA. 656+00.00

FED. ROAD DIST. NO. _ | ILLINOIS | FED. AID PROJECT

*109W-1,RS-2;110W,RS-1

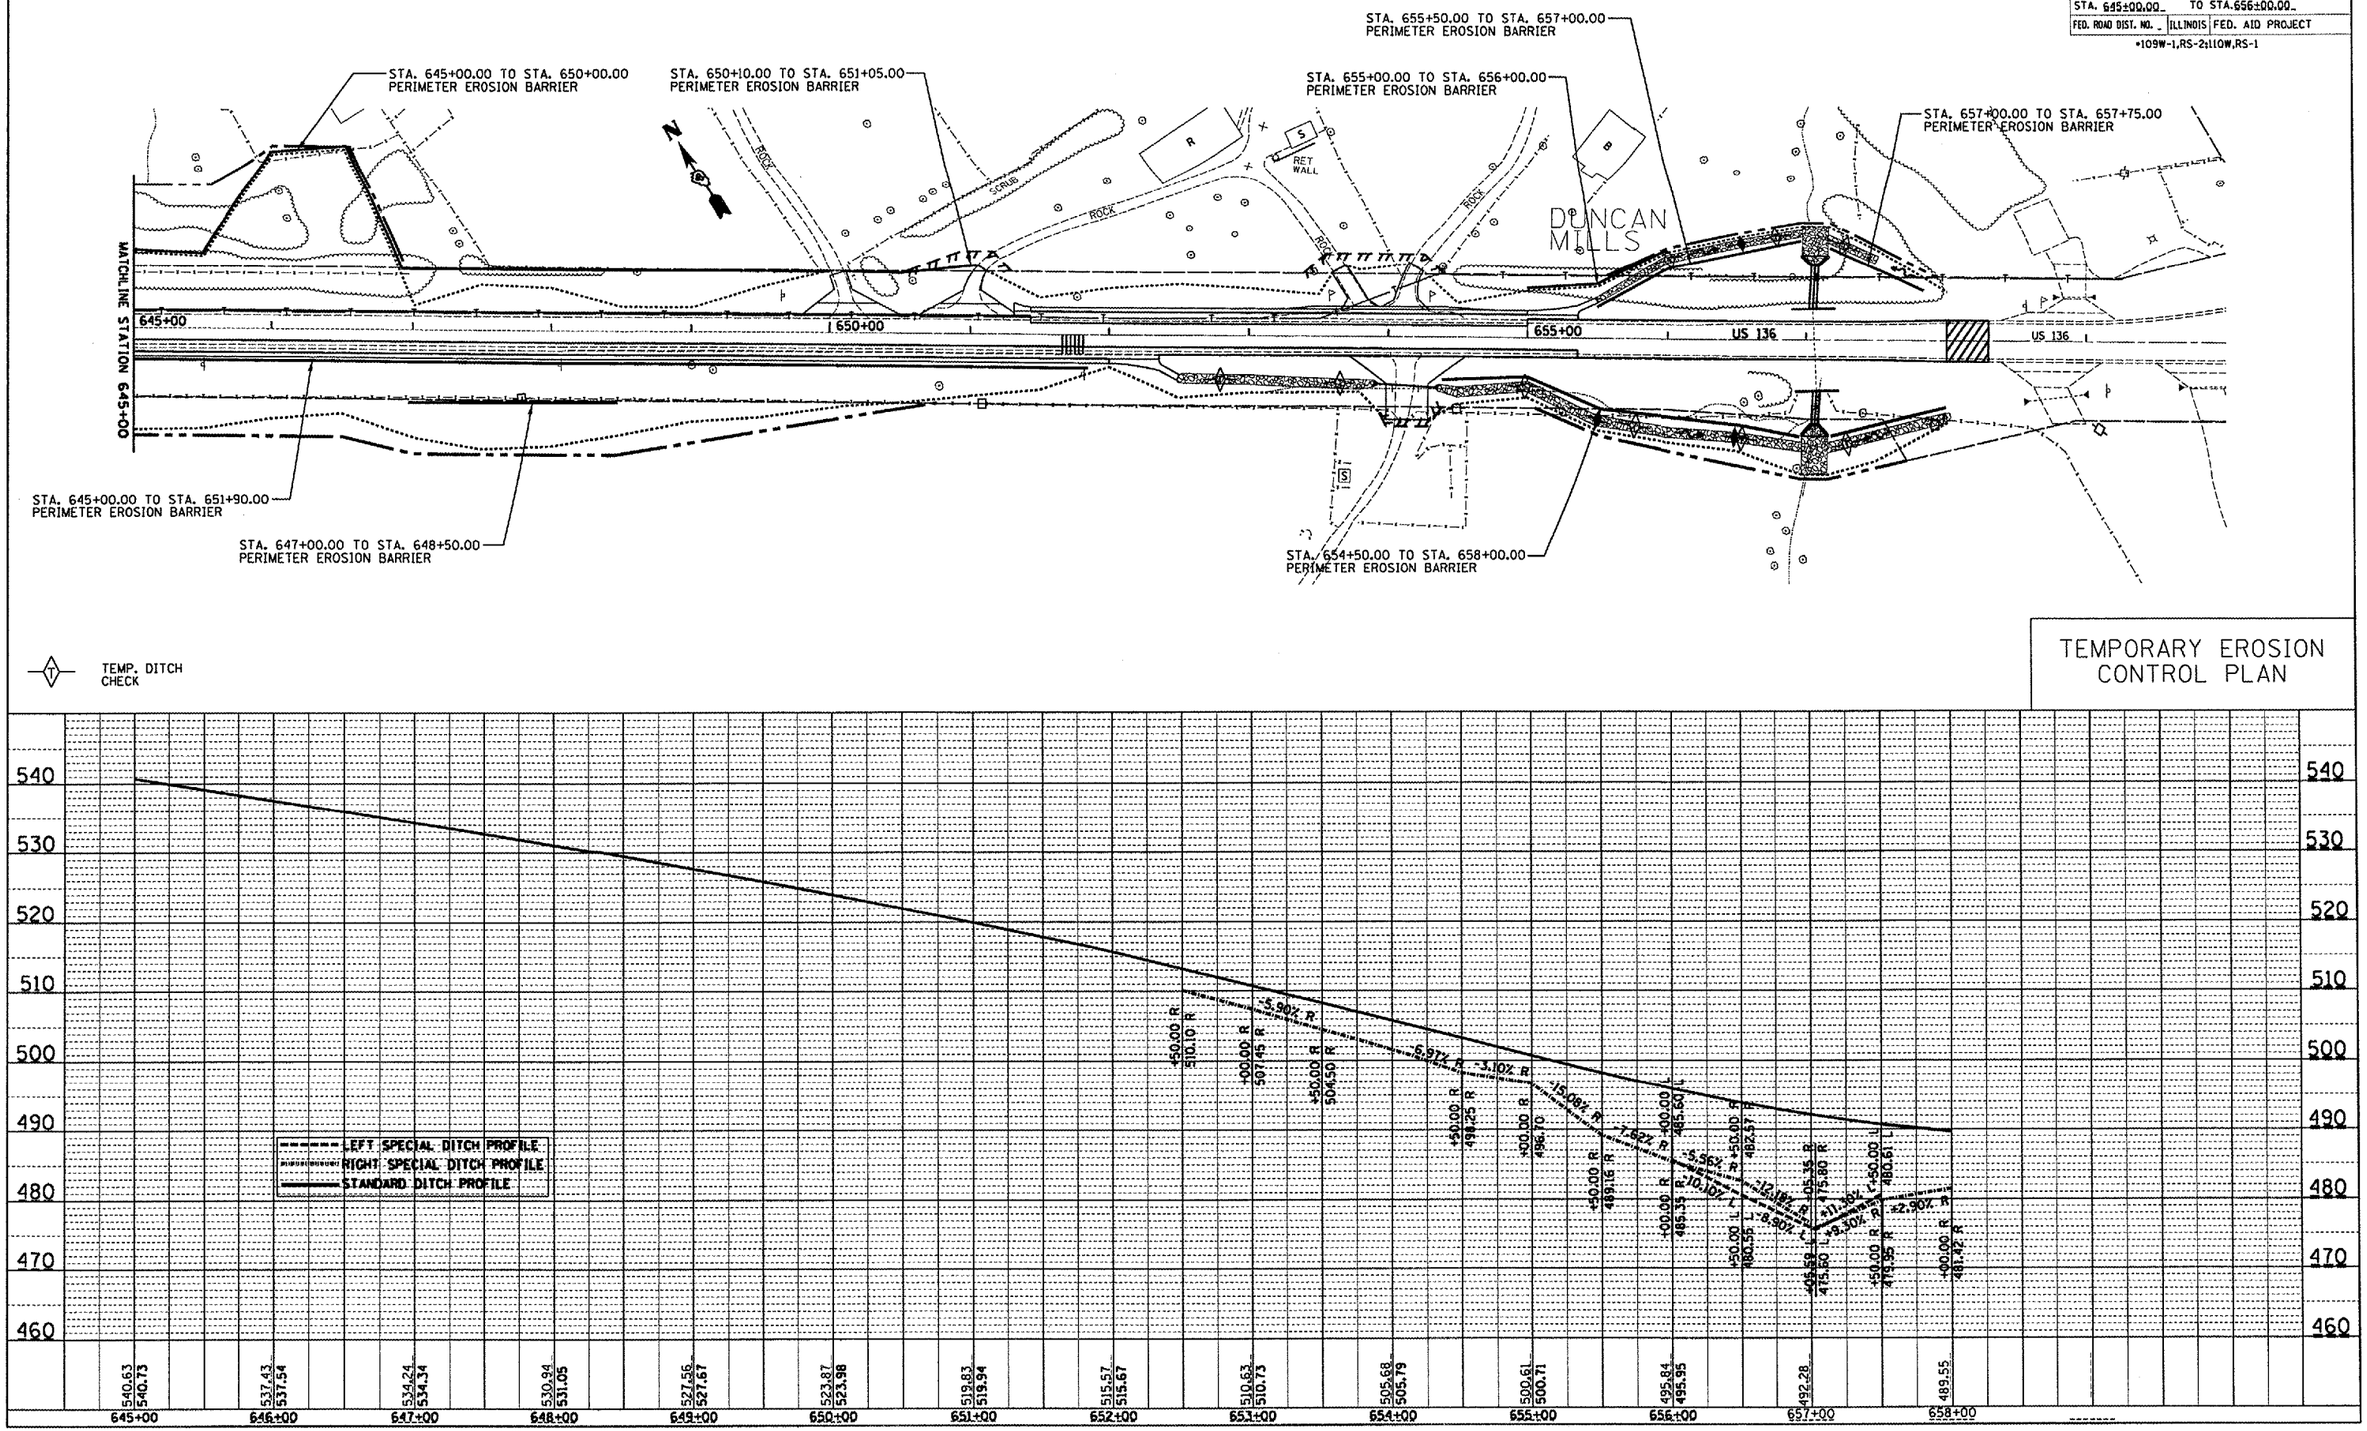

TEMPORARY EROSION CONTROL PLAN

PLAN: SURVEYED / PLOTTED / ALIGNMENT CHECKED / RT. OF WAY CHECKED / CADD FILE NAME / NOTE BOOK NO. / BY / DATE

PROFILE: SURVEYED / PLOTTED / GRADES CHECKED / B.M. NOTED / STRUCTURE NOTATIONS CHKD / NOTE BOOK NO. / BY / DATE

US136SUM/PP14.DGN