CONTRACT NO. 88518

F.A.P. RTE.	SECTION	COUNTY	TOTAL SHEETS	SHEET NO.
315	*	FULTON	324	133
STA. 506+00.00		TO STA. 506+50.00		
FED. ROAD DIST. NO.	ILLINOIS	FED. AID PROJECT		

* 108W-1, 85-2, 110W, RS-1

FINAL SURVEY NOTE BOOK	NO.	SURVEYED	PLOTTED	TEMPLATE	AREAS	AREAS CHECKED	BY	DATE
ORIGINAL SURVEY NOTE BOOK	NO.	SURVEYED	PLOTTED	TEMPLATE	AREAS	AREAS CHECKED	BY	DATE

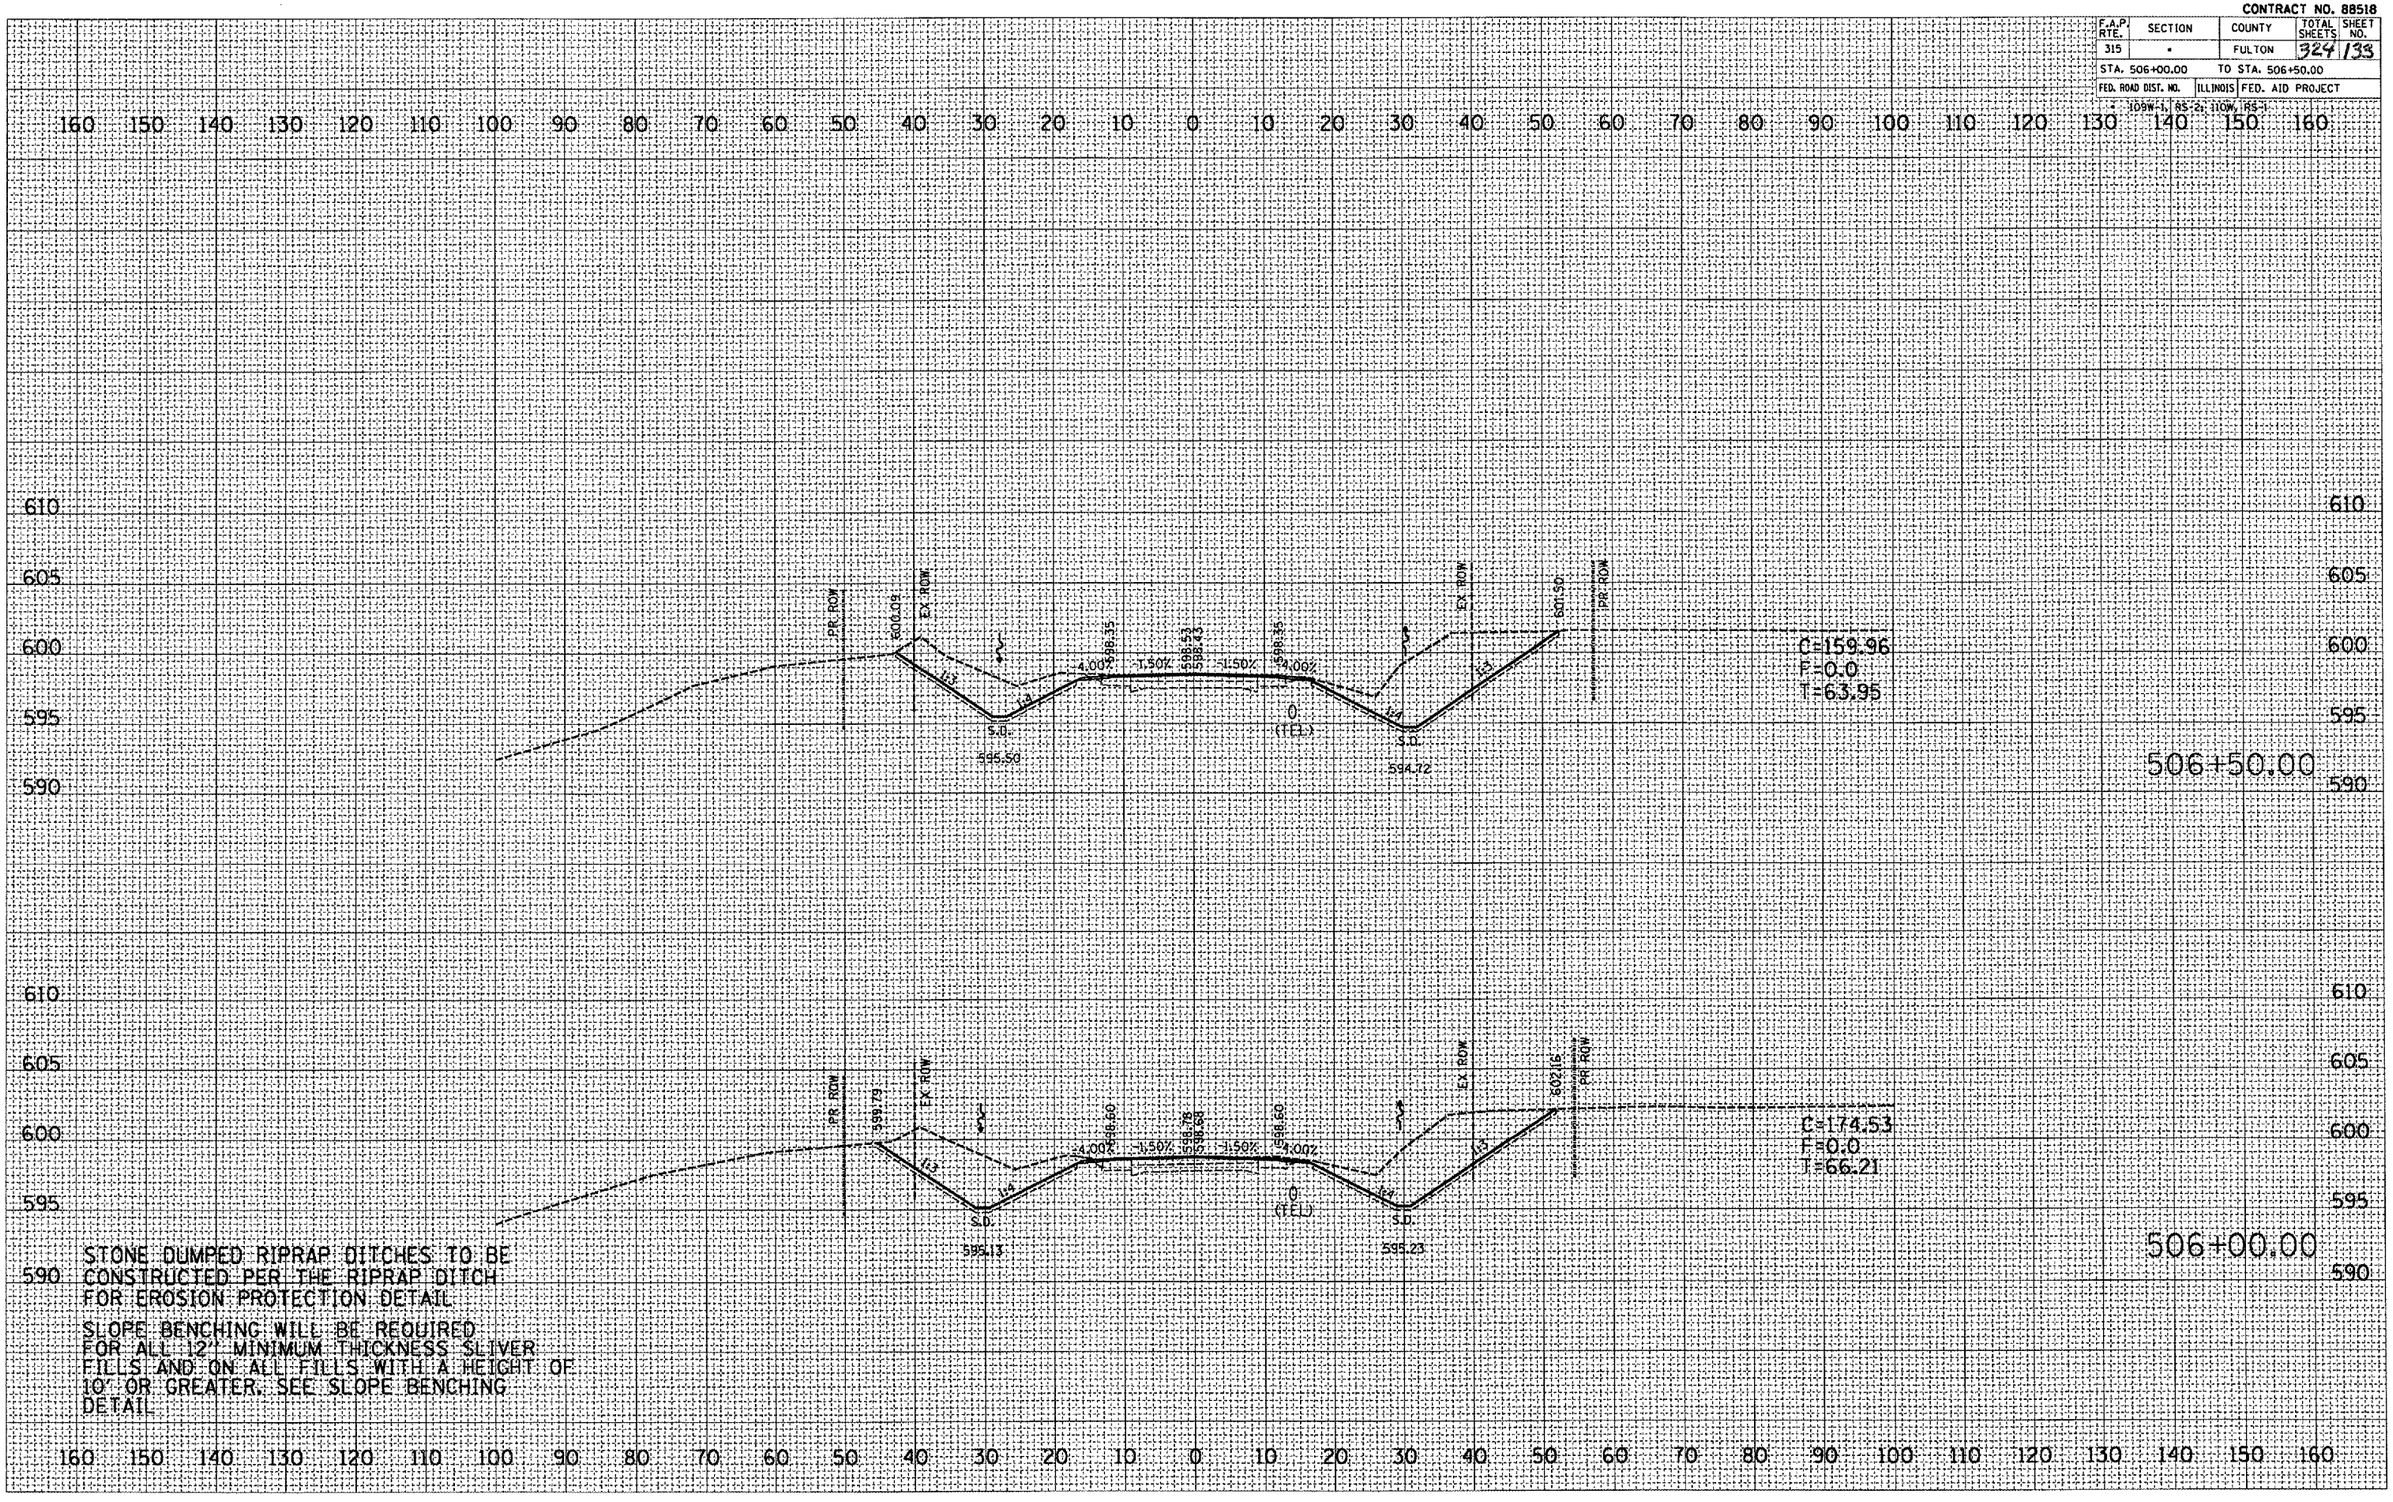

STONE DUMPED RIPRAP DITCHES TO BE CONSTRUCTED PER THE RIPRAP DITCH FOR EROSION PROTECTION DETAIL

SLOPE BENCHING WILL BE REQUIRED FOR ALL 12' MINIMUM THICKNESS SLIVER FILLS AND ON ALL FILLS WITH A HEIGHT OF 10' OR GREATER. SEE SLOPE BENCHING DETAIL

PLOT DATE = 9/25/2007
FILE NAME = c:\projects\vol36sum\vol36sum1.dgn
PLOT SCALE = 216.372 ' / IN.
USER NAME = mauthardce