CONTRACT NO. 88518

F.A.P. RTE.	SECTION	COUNTY	TOTAL SHEETS	SHEET NO.
315	*	FULTON	324	160
STA. 535+00.00		TO STA. 535+50.00		
FED. ROAD DIST. NO.	ILLINOIS	FED. AID PROJECT		

JOB#=1, RS-2: HOW, RS-1

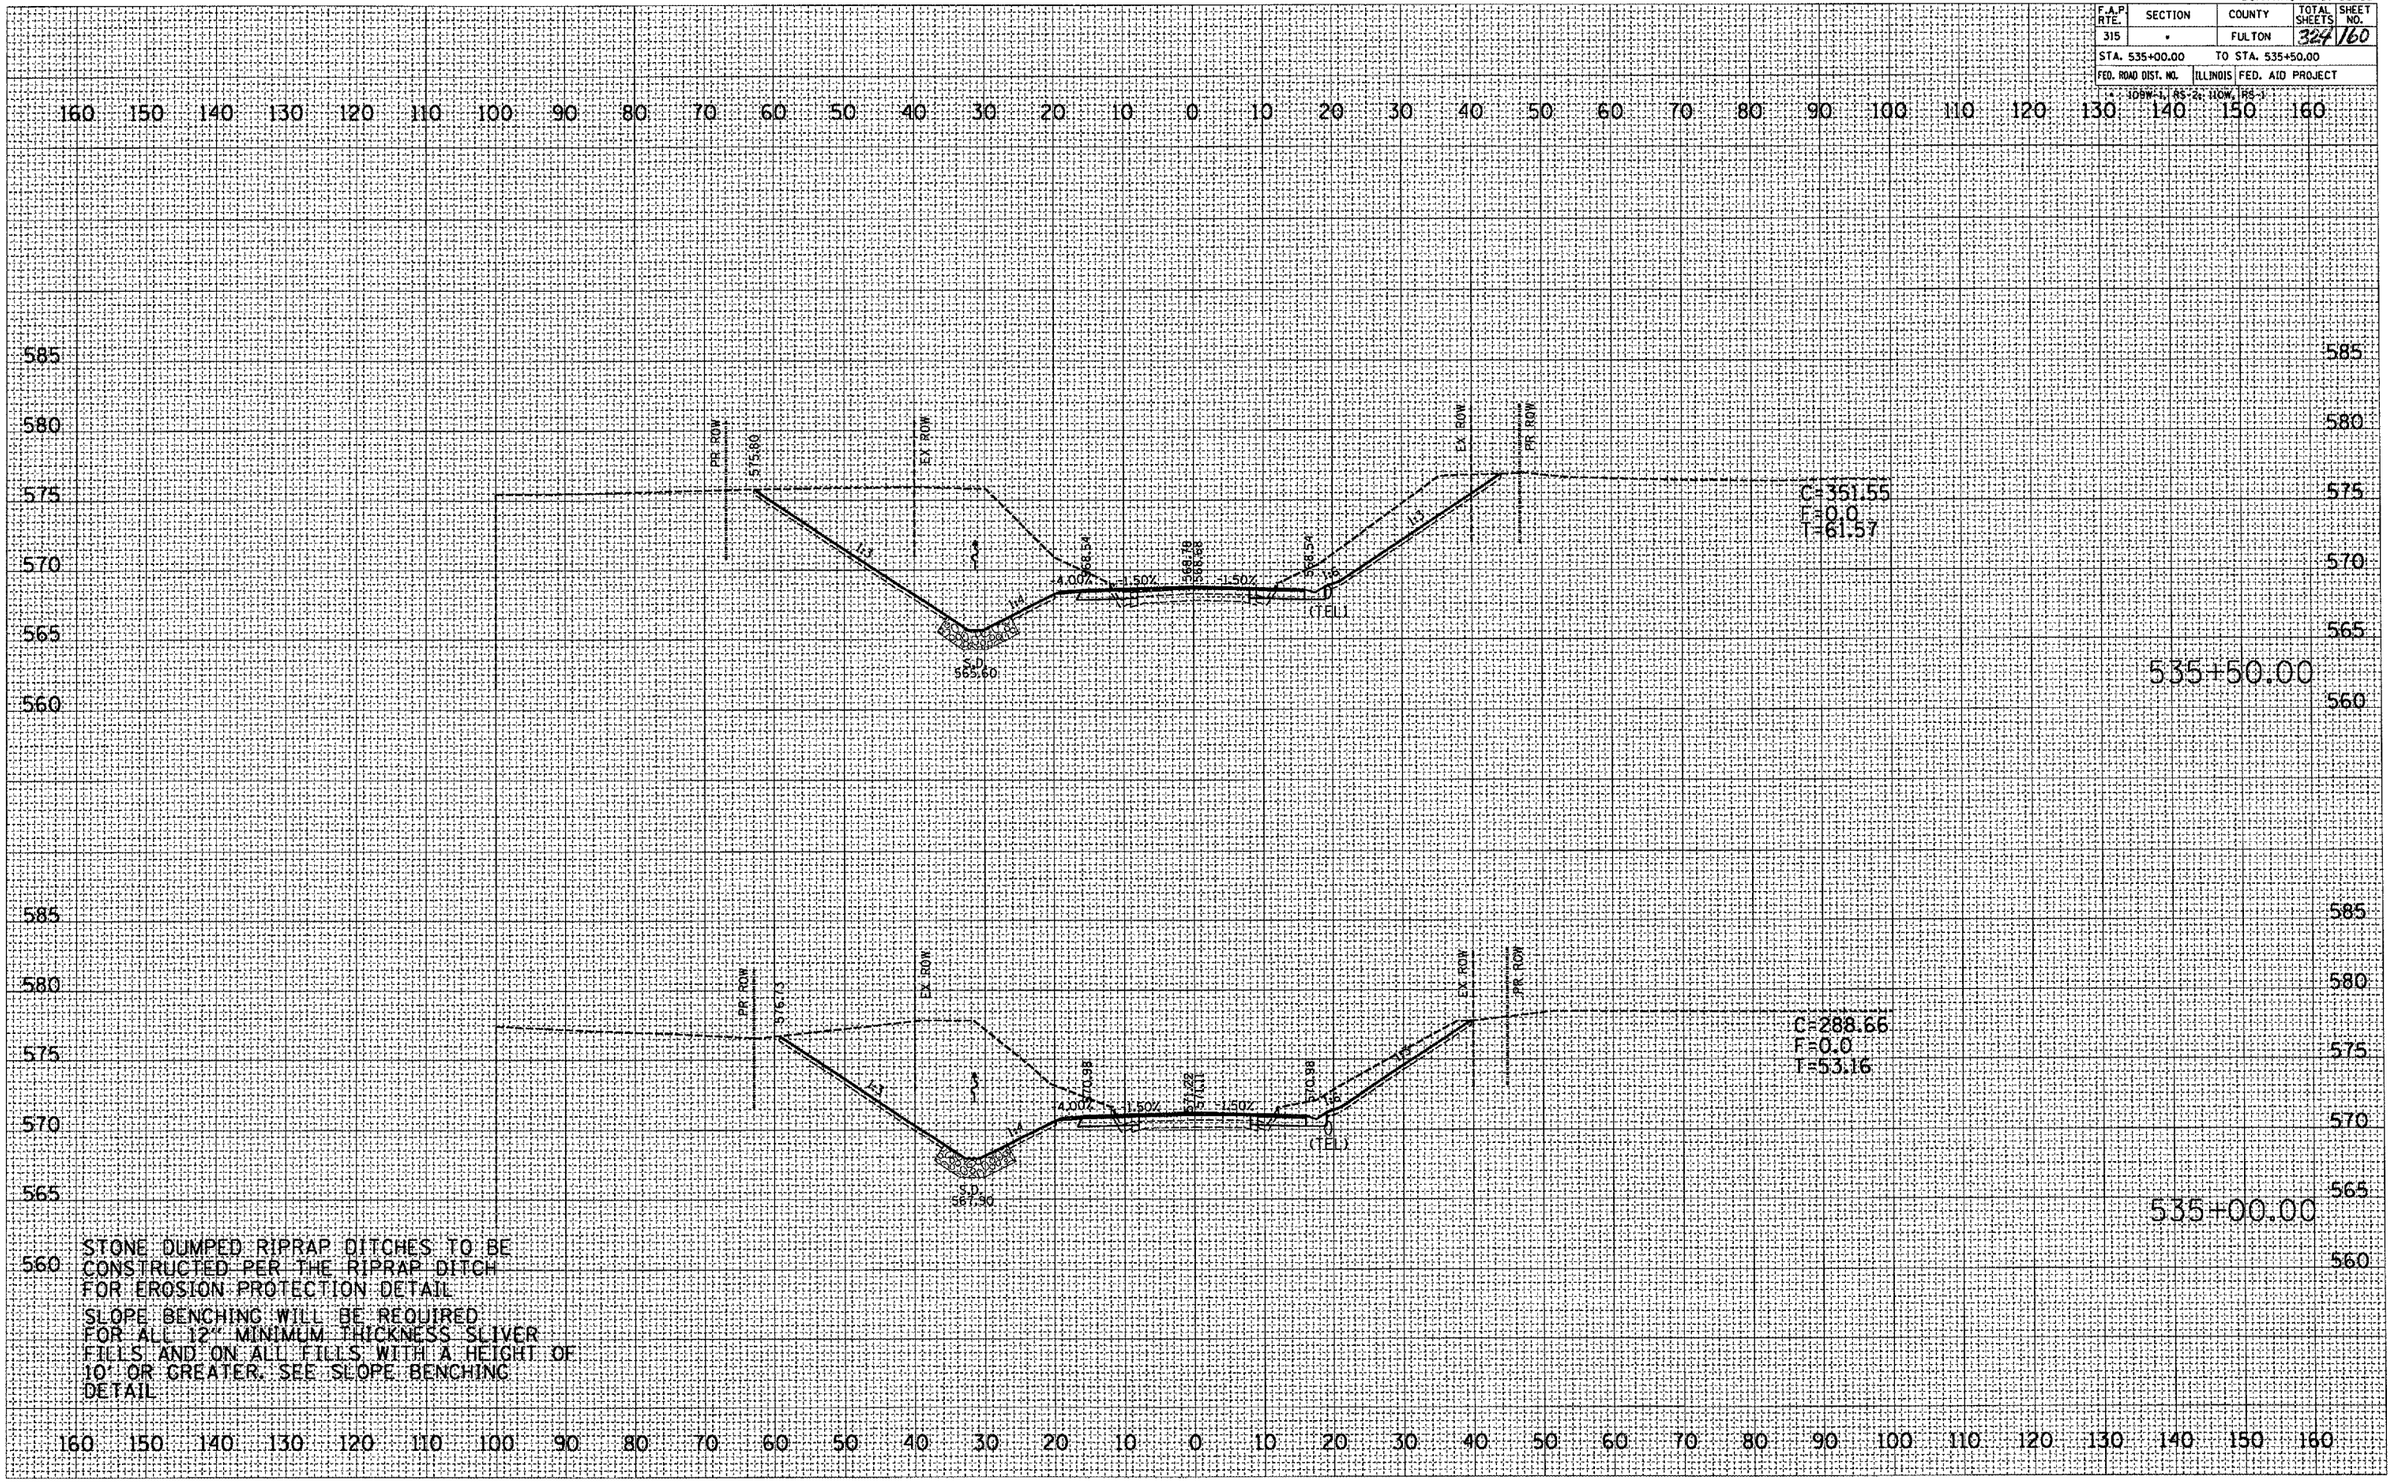

STONE DUMPED RIPRAP DITCHES TO BE CONSTRUCTED PER THE RIPRAP DITCH FOR EROSION PROTECTION DETAIL

SLOPE BENCHING WILL BE REQUIRED FOR ALL 12" MINIMUM THICKNESS SLIVER FILLS AND ON ALL FILLS WITH A HEIGHT OF 10' OR GREATER. SEE SLOPE BENCHING DETAIL

	BY	DATE
SURVEYED		
PLOTTED		
TEMPLATE		
AREAS		
AREAS CHECKED		

FINAL SURVEY / ORIGINAL SURVEY — NOTE BOOK — NO.

PLOT DATE = 1/25/2007
FILE NAME = c:\projects\final36sun\val36sht.dgn
PLOT SCALE = 2.8572 '/ INCH
USER NAME = eaubchecks