CONTRACT NO. 88518

F.A.P. RTE.	SECTION	COUNTY	TOTAL SHEETS	SHEET NO.
315	*	FULTON	324	171
STA. 546+50.00		TO STA. 547+00.00		
FED. ROAD DIST. NO.		ILLINOIS	FED. AID PROJECT	

* 10BW-1, 6S-2, 11OW, RS-1

FINAL SURVEY NOTE BOOK NO.

	BY	DATE
SURVEYED		
PLOTTED		
TOTAL AREAS		
AREAS CHECKED		

ORIGINAL SURVEY NOTE BOOK NO.

	BY	DATE
SURVEYED		
PLOTTED		
TOTAL AREAS		
AREAS CHECKED		

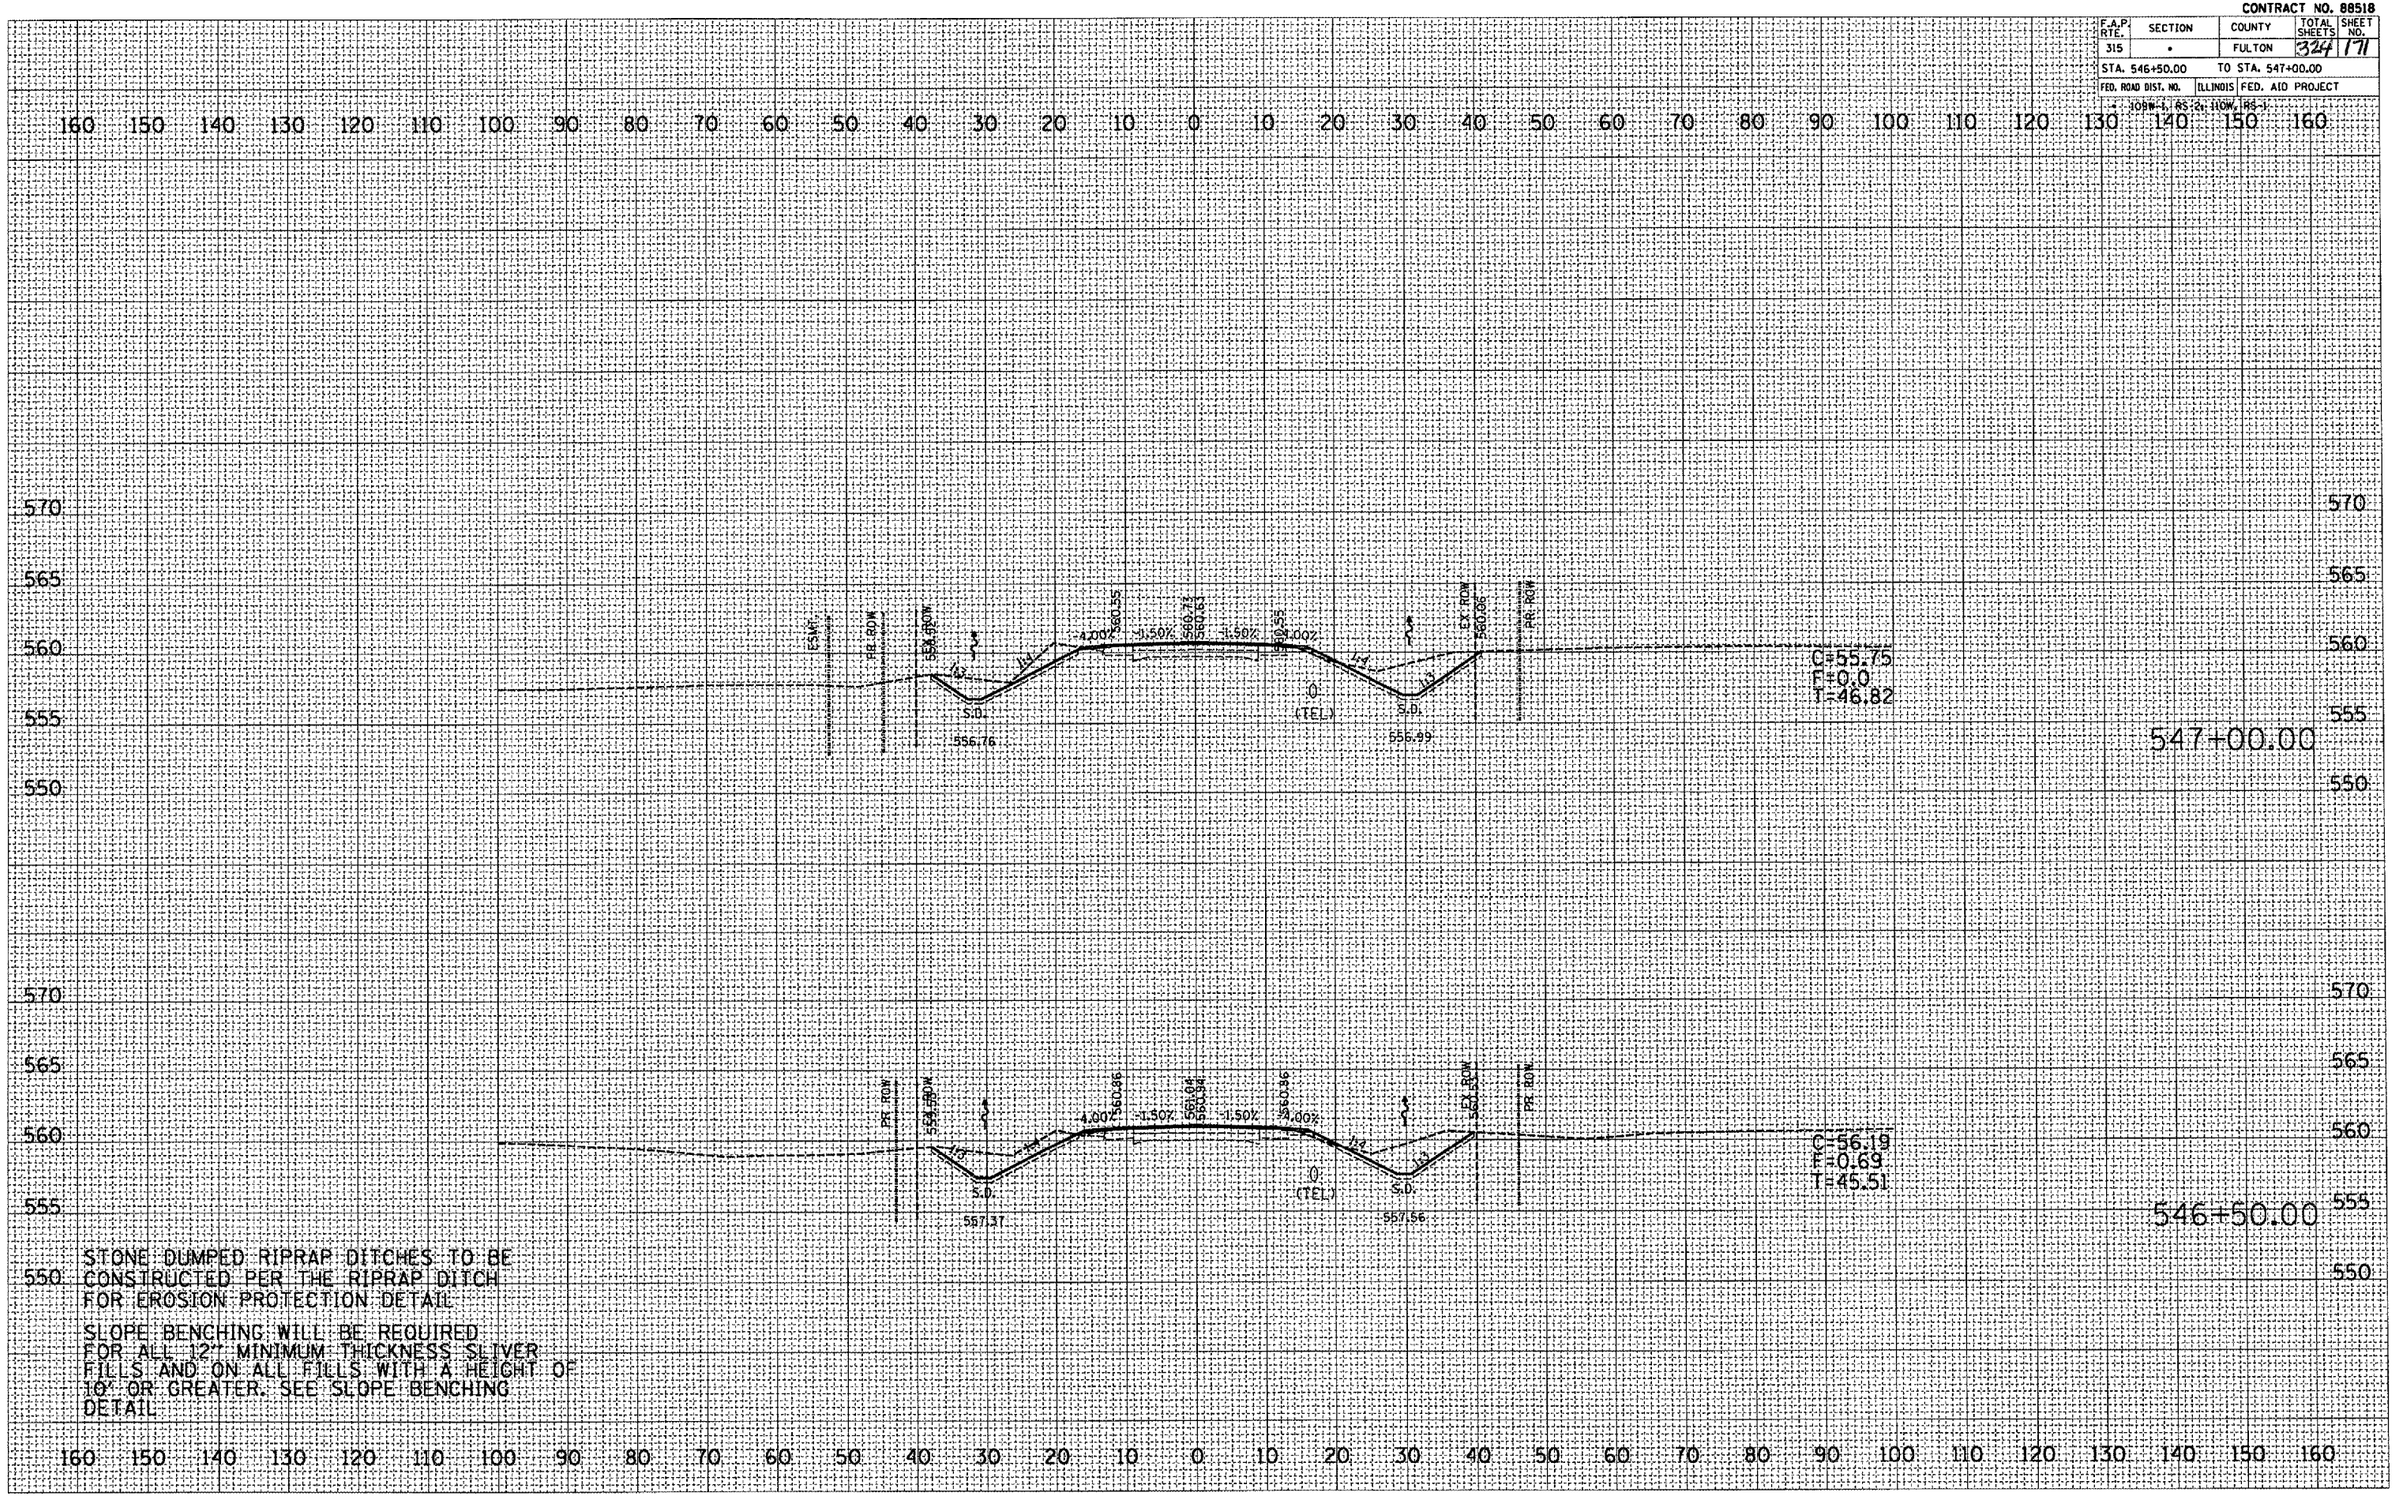

STONE DUMPED RIPRAP DITCHES TO BE CONSTRUCTED PER THE RIPRAP DITCH FOR EROSION PROTECTION DETAIL

SLOPE BENCHING WILL BE REQUIRED FOR ALL 12" MINIMUM THICKNESS SLIVER FILLS AND ON ALL FILLS WITH A HEIGHT OF 10' OR GREATER. SEE SLOPE BENCHING DETAIL

PLOT DATE = 9/25/2007
FILE NAME = c:\projects\ea135sun\ea135sh1.dgn
PLOT SCALE = 21.8372 ' / IN.
USER NAME = eaushor.doo