CONTRACT NO. 88518

F.A.P. RTE.	SECTION	COUNTY	TOTAL SHEETS	SHEET NO.
315	-	FULTON	324	179
STA. 556+00.00		TO STA. 556+89.09		
FED. ROAD DIST. NO.	ILLINOIS	FED. AID PROJECT		

(10BW-1, AS-2, 11OW, RS-1)

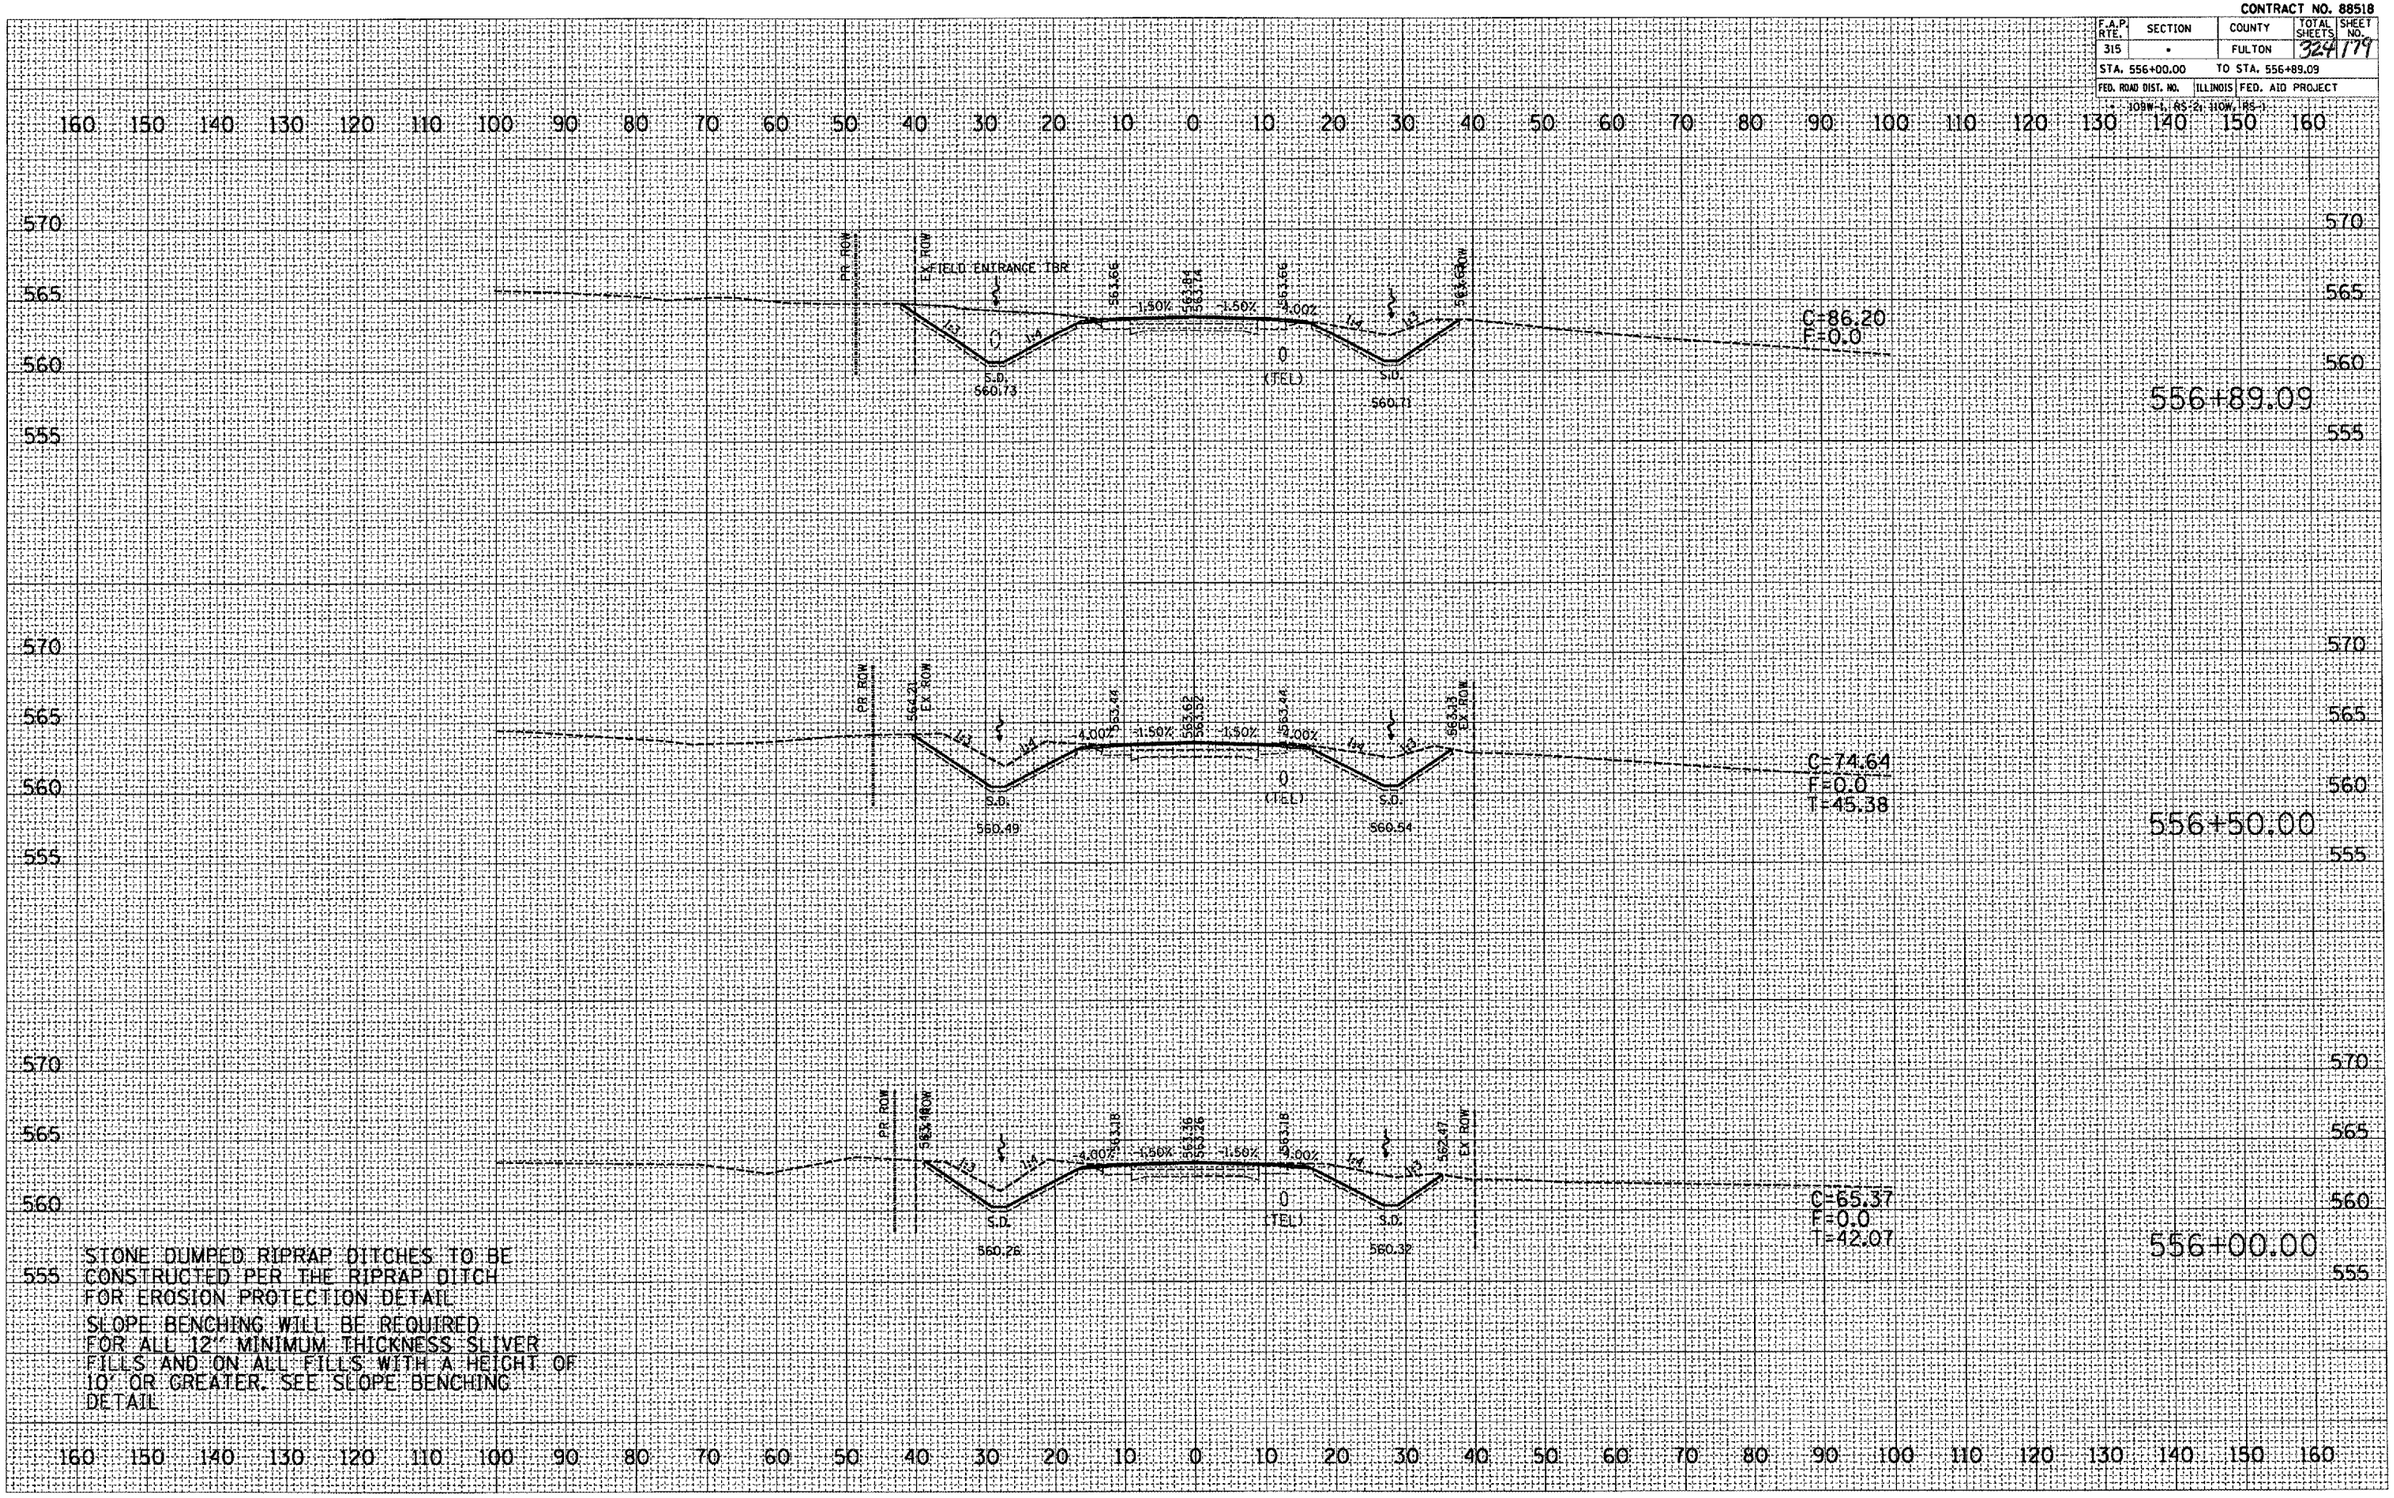

STONE DUMPED RIPRAP DITCHES TO BE CONSTRUCTED PER THE RIPRAP DITCH FOR EROSION PROTECTION DETAIL

SLOPE BENCHING WILL BE REQUIRED FOR ALL 12" MINIMUM THICKNESS SLIVER FILLS AND ON ALL FILLS WITH A HEIGHT OF 10' OR GREATER. SEE SLOPE BENCHING DETAIL

FINAL SURVEY	NOTE BOOK	NO.
SURVEYED		BY
PLOTTED		
TEMPLATE		
AREAS		
AREAS CHECKED		DATE

ORIGINAL SURVEY	NOTE BOOK	NO.
SURVEYED		BY
PLOTTED		
TEMPLATE		
AREAS		
AREAS CHECKED		DATE

PLOT DATE = 9/25/2007
FILE NAME = c:\projects\ot138sun\ot138sht4.dgn
PLOT SCALE = 21.6372 ' / IN.
USER NAME = mwaher-dce