CONTRACT NO.88518

F.A.P. RTE.	SECTION	COUNTY	TOTAL SHEETS	SHEET NO.
315	•	FULTON	324	312
STA. 9+25.00		TO STA. 9+38.54		
FED. ROAD DIST. NO.		ILLINOIS	FED. AID PROJECT	

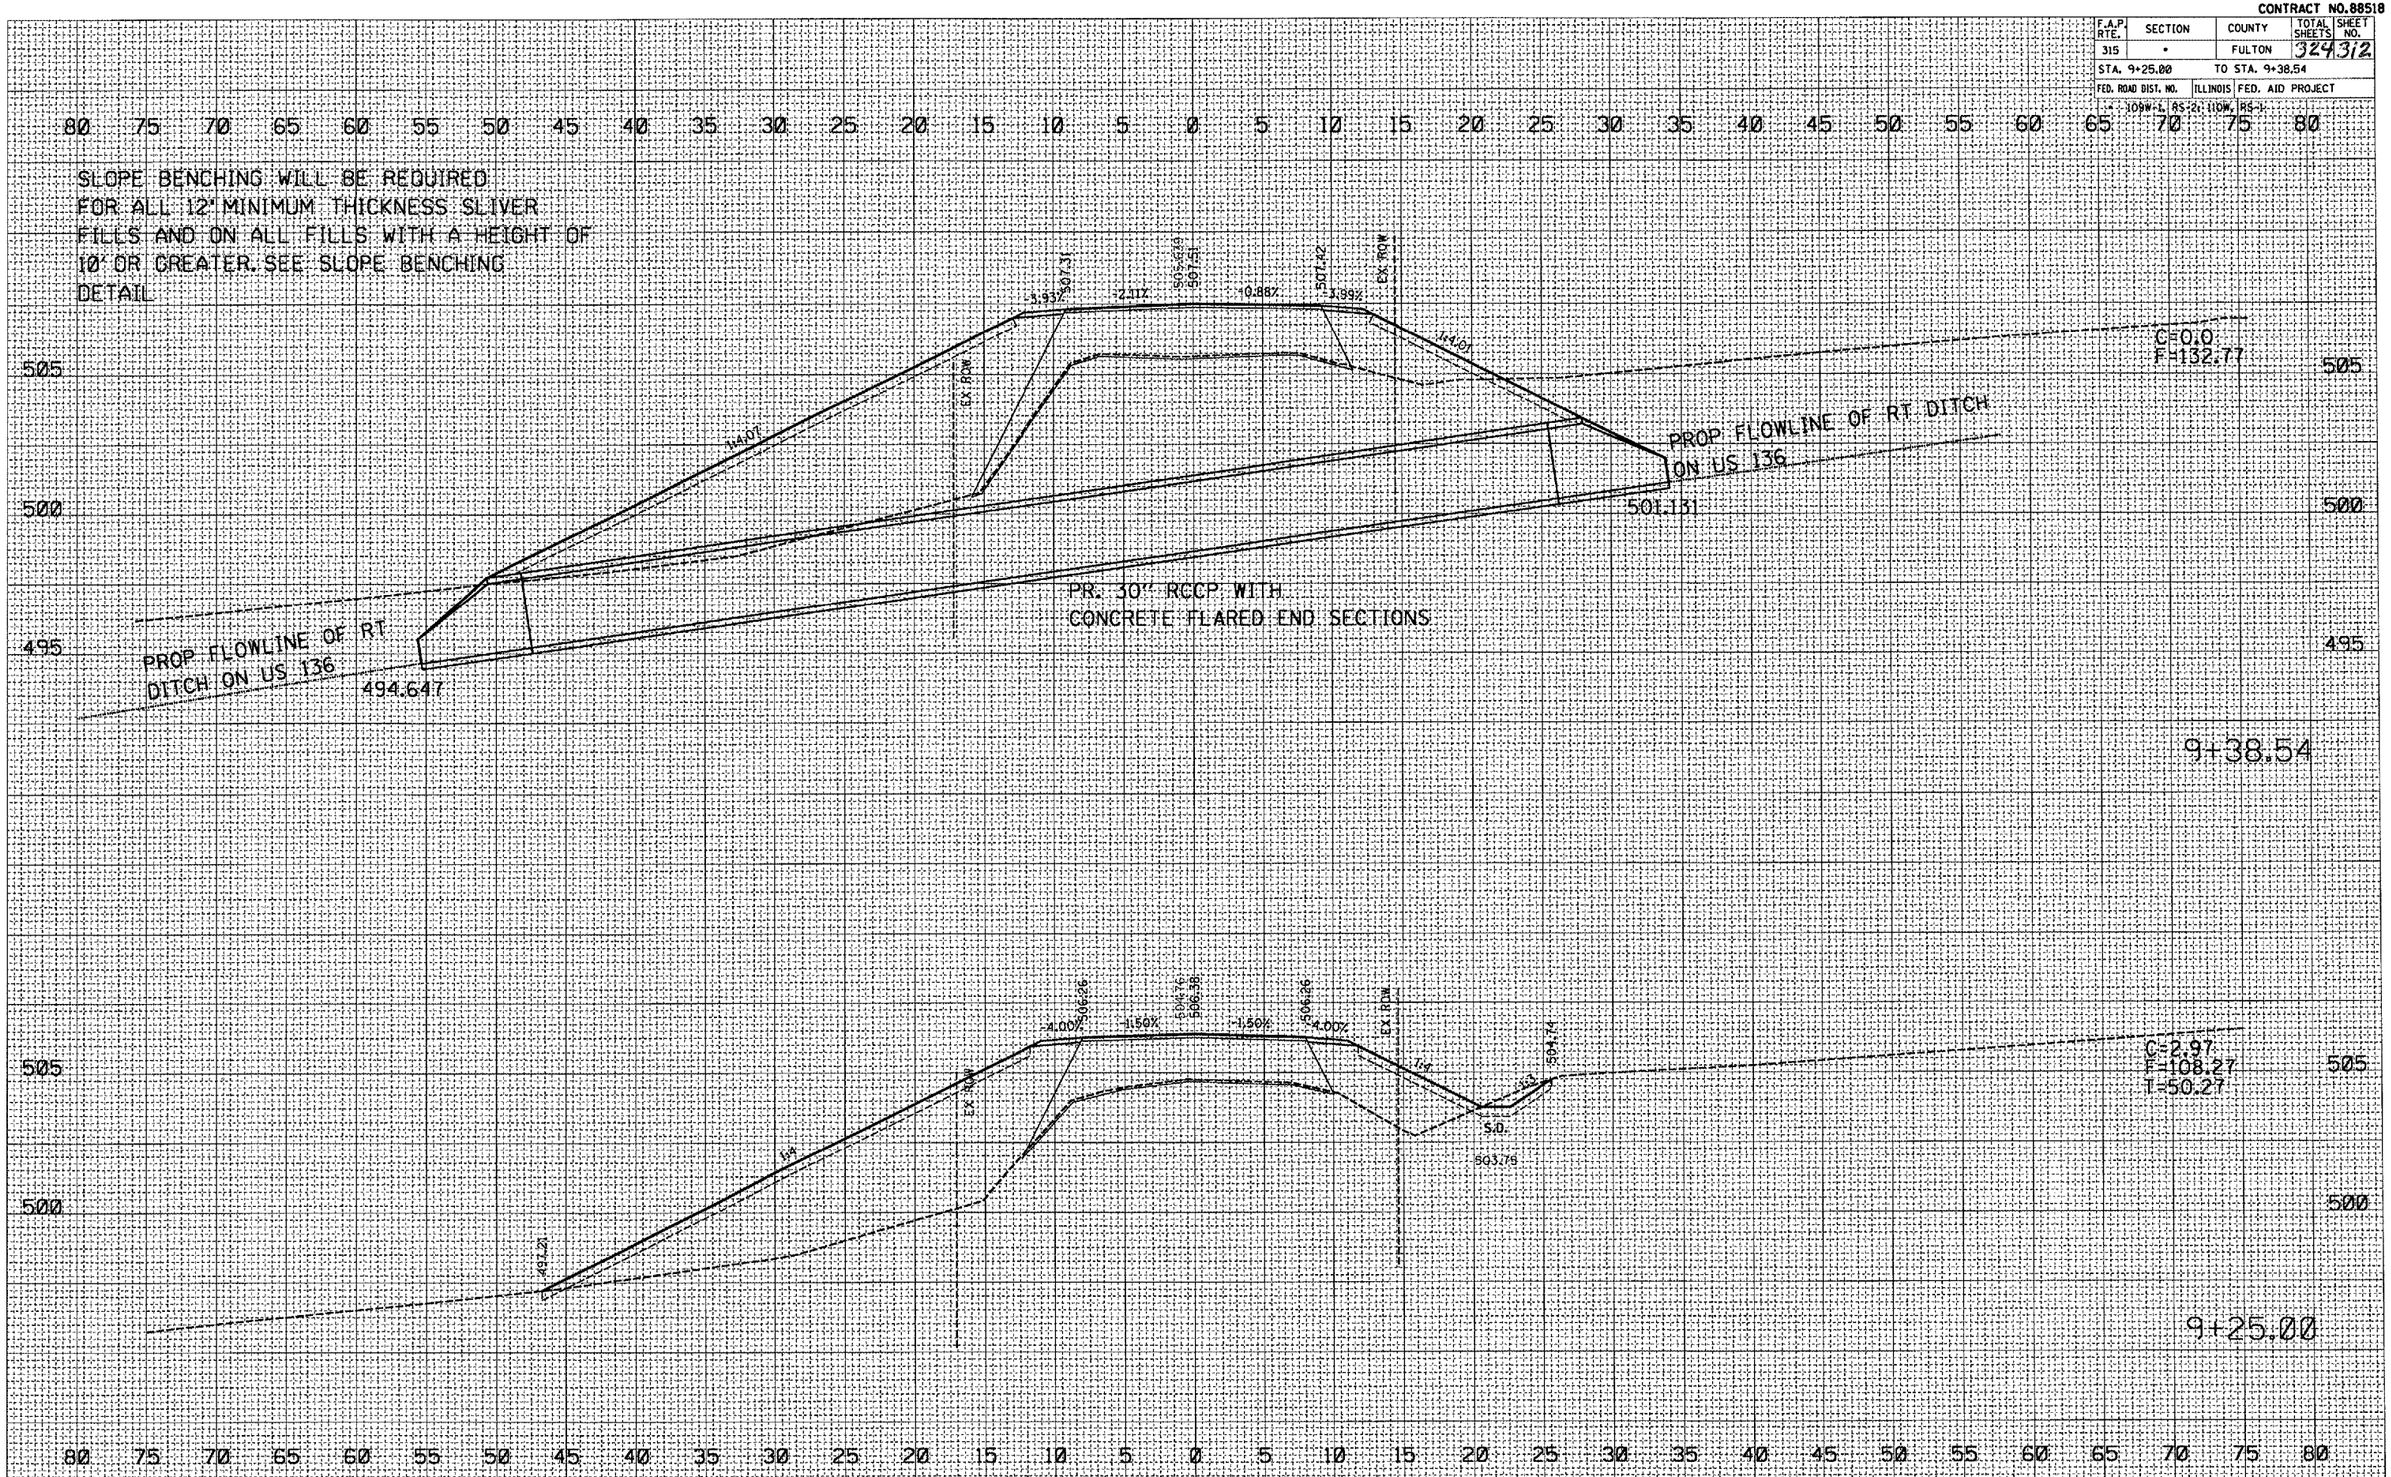

CARLS LANE

PLOT DATE = 9/26/2007
FILE NAME = c:\projects\us136sum\us136shtcor
PLOT SCALE = 10.8186 ' / IN.
USER NAME = naushardoe