CONTRACT NO. 88518

F.A.P. RTE.	SECTION	COUNTY	TOTAL SHEETS	SHEET NO.
315	*	FULTON	324	313
STA. 9+50.00		TO STA. 9+75.00		
FED. ROAD DIST. NO.	ILLINOIS	FED. AID PROJECT		

* 10SW-1, AS-2, 10W, RS-1

SLOPE BENCHING WILL BE REQUIRED FOR ALL 12" MINIMUM THICKNESS SLIVER FILLS AND ON ALL FILLS WITH A HEIGHT OF 10' OR GREATER. SEE SLOPE BENCHING DETAIL

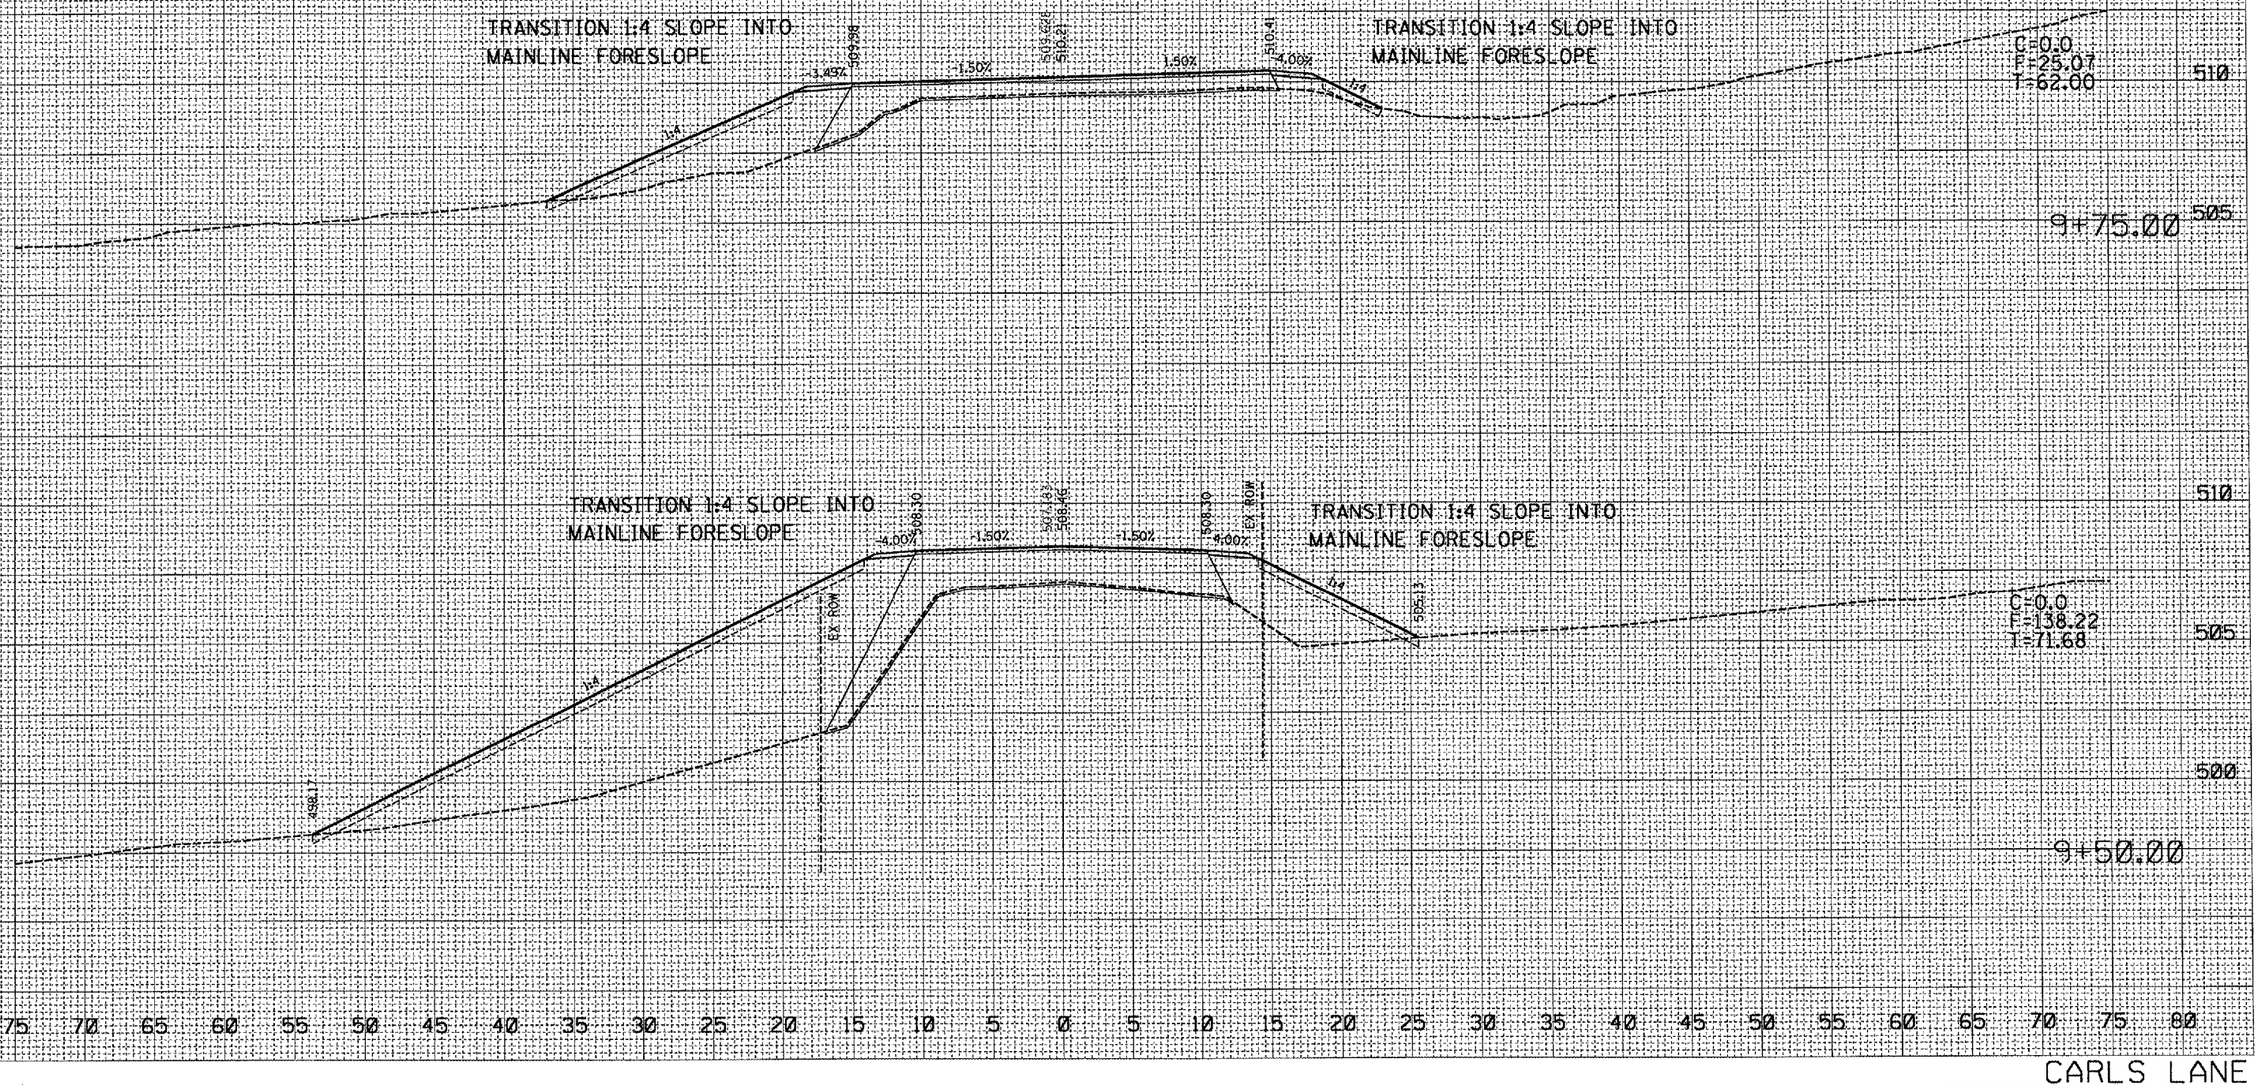

CARLS LANE

ORIGINAL SURVEY	SURVEYED	BY	DATE
FINAL SURVEY	PLOTTED		
NOTE BOOK	ISSUE DATE		
NO.	AREAS CHECKED		

PLOT DATE = 9/26/2007
FILE NAME = c:\projects\vol3\sum\vol3sum\vol3benscar.dgn
PLOT SCALE = 10.8186 ' / IN.
USER NAME = maushardce