ROUTE NO.	SECTION	COUNTY	TOTAL SHEETS	SHEET NUMBER
ILLINOIS ROUTE 1	06-00063-00-SW	EDGAR	28	5

F.H.W.A. REG.	ILLINOIS	PROJECT TE-0005(83)

CONTRACT NO. 91375

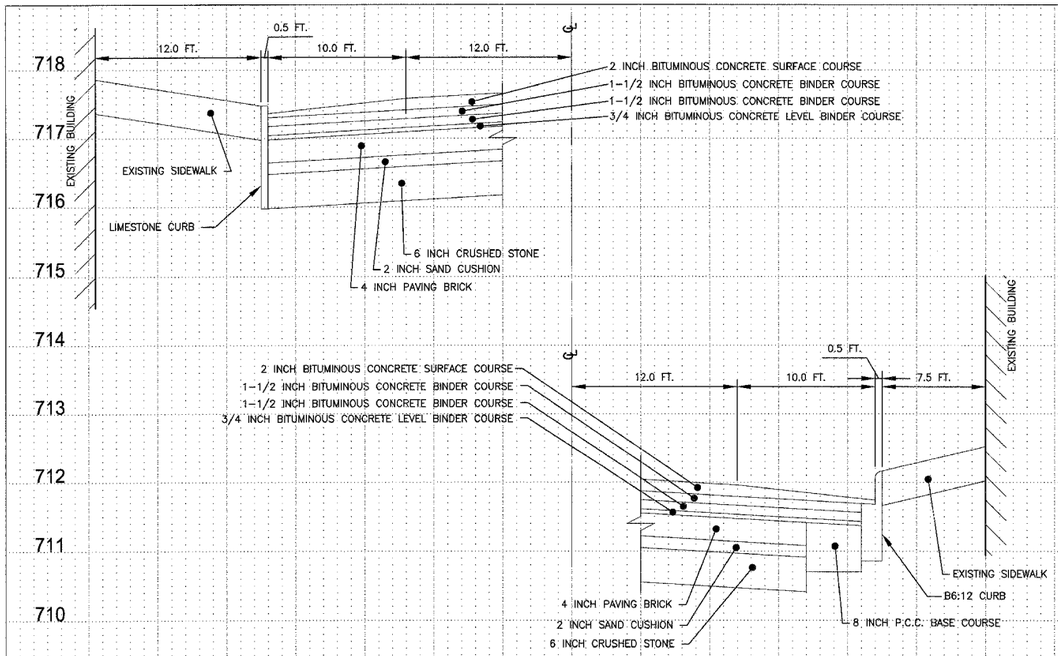

EXISTING TYPICAL CROSS-SECTION OF CENTRAL AVENUE

LOOKING NORTHERLY AT STATION 133+66.4 WEST SIDE

LOOKING NORTHERLY AT STATION 135+84.8 EAST SIDE

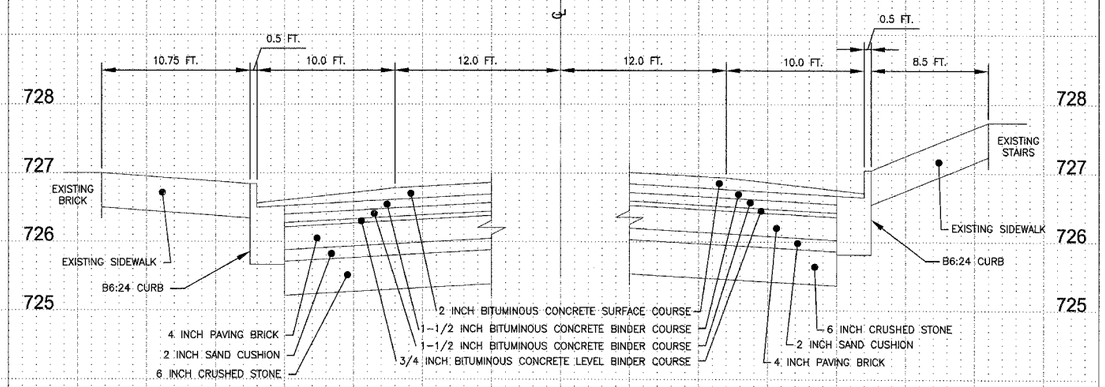

EXISTING TYPICAL CROSS-SECTION OF CENTRAL AVENUE

LOOKING NORTHERLY AT STATION 125+18.7 WEST SIDE

LOOKING NORTHERLY AT STATION 125+15.3 EAST SIDE

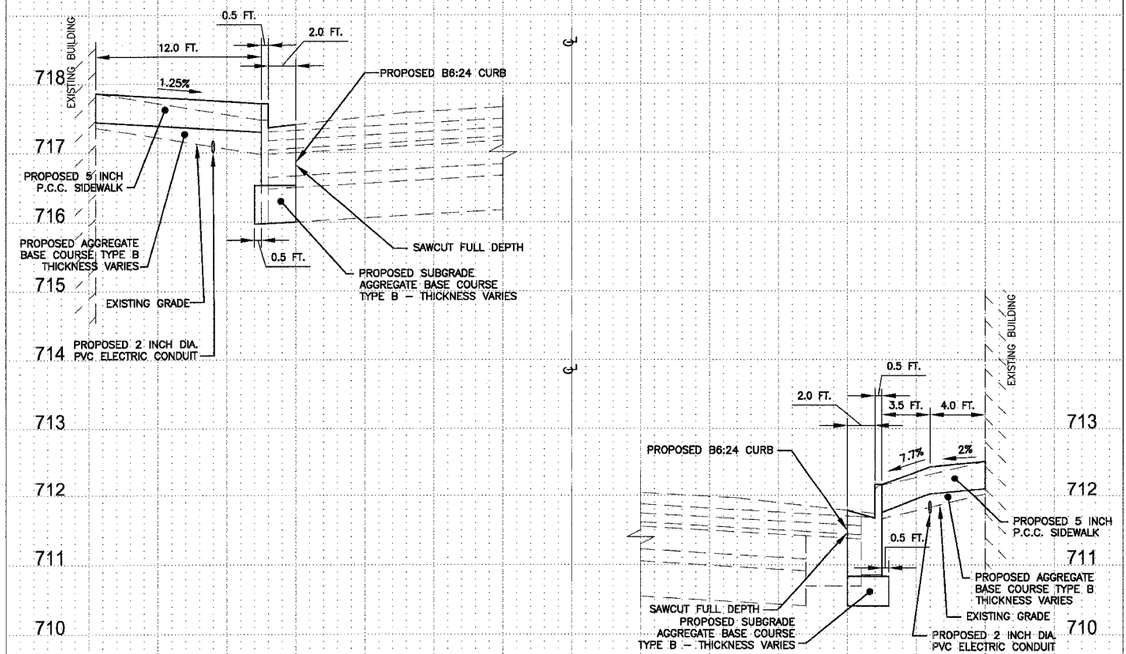

PROPOSED TYPICAL CROSS-SECTION OF CENTRAL AVENUE

LOOKING NORTHERLY AT STATION 133+66.4 WEST SIDE

LOOKING NORTHERLY AT STATION 135+84.8 EAST SIDE

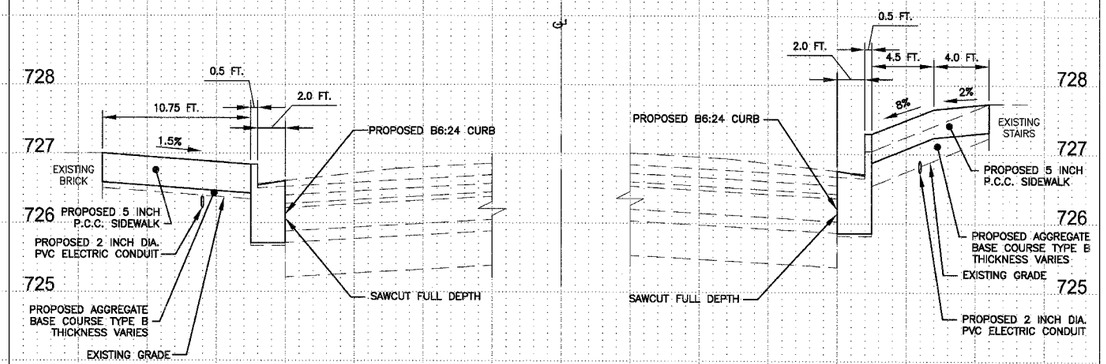

PROPOSED TYPICAL CROSS-SECTION OF CENTRAL AVENUE

LOOKING NORTHERLY AT STATION 125+18.7 WEST SIDE

LOOKING NORTHERLY AT STATION 125+15.3 EAST SIDE

SCALE:
HORIZONTAL: 1 INCH = 5 FEET
VERTICAL: 1 INCH = 1 FEET

REVISIONS	
NAME	DATE

ILLINOIS DEPARTMENT OF TRANSPORTATION

2008 STREETSCAPE IMPROVEMENT PROJECT
CITY OF PARIS, ILLINOIS

STREETSCAPE CROSS-SECTIONS
CENTRAL AVENUE, ILLINOIS ROUTE 1

SCALE: AS NOTED | DRAWN BY: SDS

DATE: 101207 | DESIGNED BY: MCG/ELC

© 2007 ALL RIGHTS RESERVED
BERNS, CLANCY AND ASSOCIATES, P.C.

JOB: 5556-12 | DATE: 101207

FILE: 5556-S05.DWG