T.R.	SECTION	COUNTY	TOTAL SHEETS	SHEET NO.
242	06-06109-00-BR	CLARK	18	3
STA. 5+00		TO STA. 15+00		
FED. ROAD DIST. NO.	ILLINOIS	CONTRACT NO. 95529		

DOUGLAS ROAD DISTRICT

CLYDE R. KNOWLES

E½, SEC 34, T. 12 N., R. 12 W., 2ND P.M.

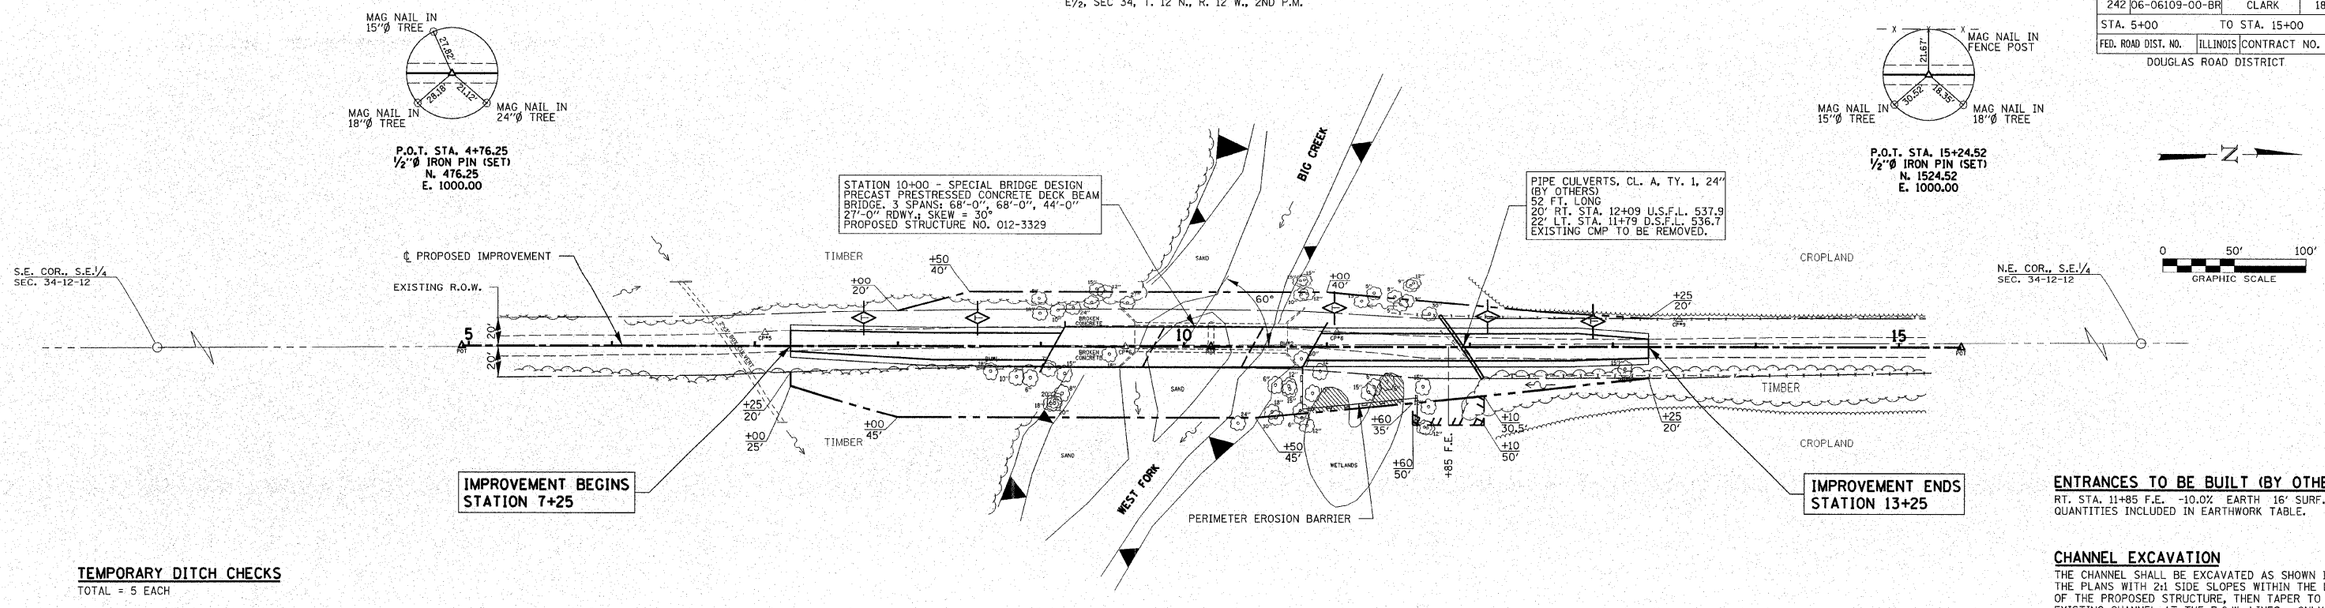

TEMPORARY DITCH CHECKS

TOTAL = 5 EACH

PERIMETER EROSION BARRIER

RT. STA. 10+75 TO STA. 12+10 = 200 FT

ENTRANCES TO BE BUILT (BY OTHERS)

RT. STA. 11+85 F.E. -10.0% EARTH 16' SURF.
QUANTITIES INCLUDED IN EARTHWORK TABLE.

CHANNEL EXCAVATION

THE CHANNEL SHALL BE EXCAVATED AS SHOWN IN THE PLANS WITH 2:1 SIDE SLOPES WITHIN THE LIMITS OF THE PROPOSED STRUCTURE, THEN TAPER TO THE EXISTING CHANNEL AT THE R.O.W. LINES. ONLY SUITABLE EXCAVATED MATERIAL SHALL BE USED IN THE EMBANKMENT.

EXISTING STRUCTURE NO. 012-3094

STATION 10+19 - TWO SPAN CONCRETE THRU GIRDER BRIDGE ON CONCRETE PIER & CLOSED CONCRETE ABUTMENT WITH CONCRETE WINGS.
103.63' FC.-FC. ABUTS: 19.83' o.-o. DECK
REMOVAL OF EXISTING STRUCTURES = 1 EACH

WETLAND AREA TO BE DISTURBED

INDICATES TEMPORARY CONSTRUCTION EASEMENT

GEORGE PREWETT

W½, SW¼, SEC 35, T. 12 N., R. 12 W., 2ND P.M.

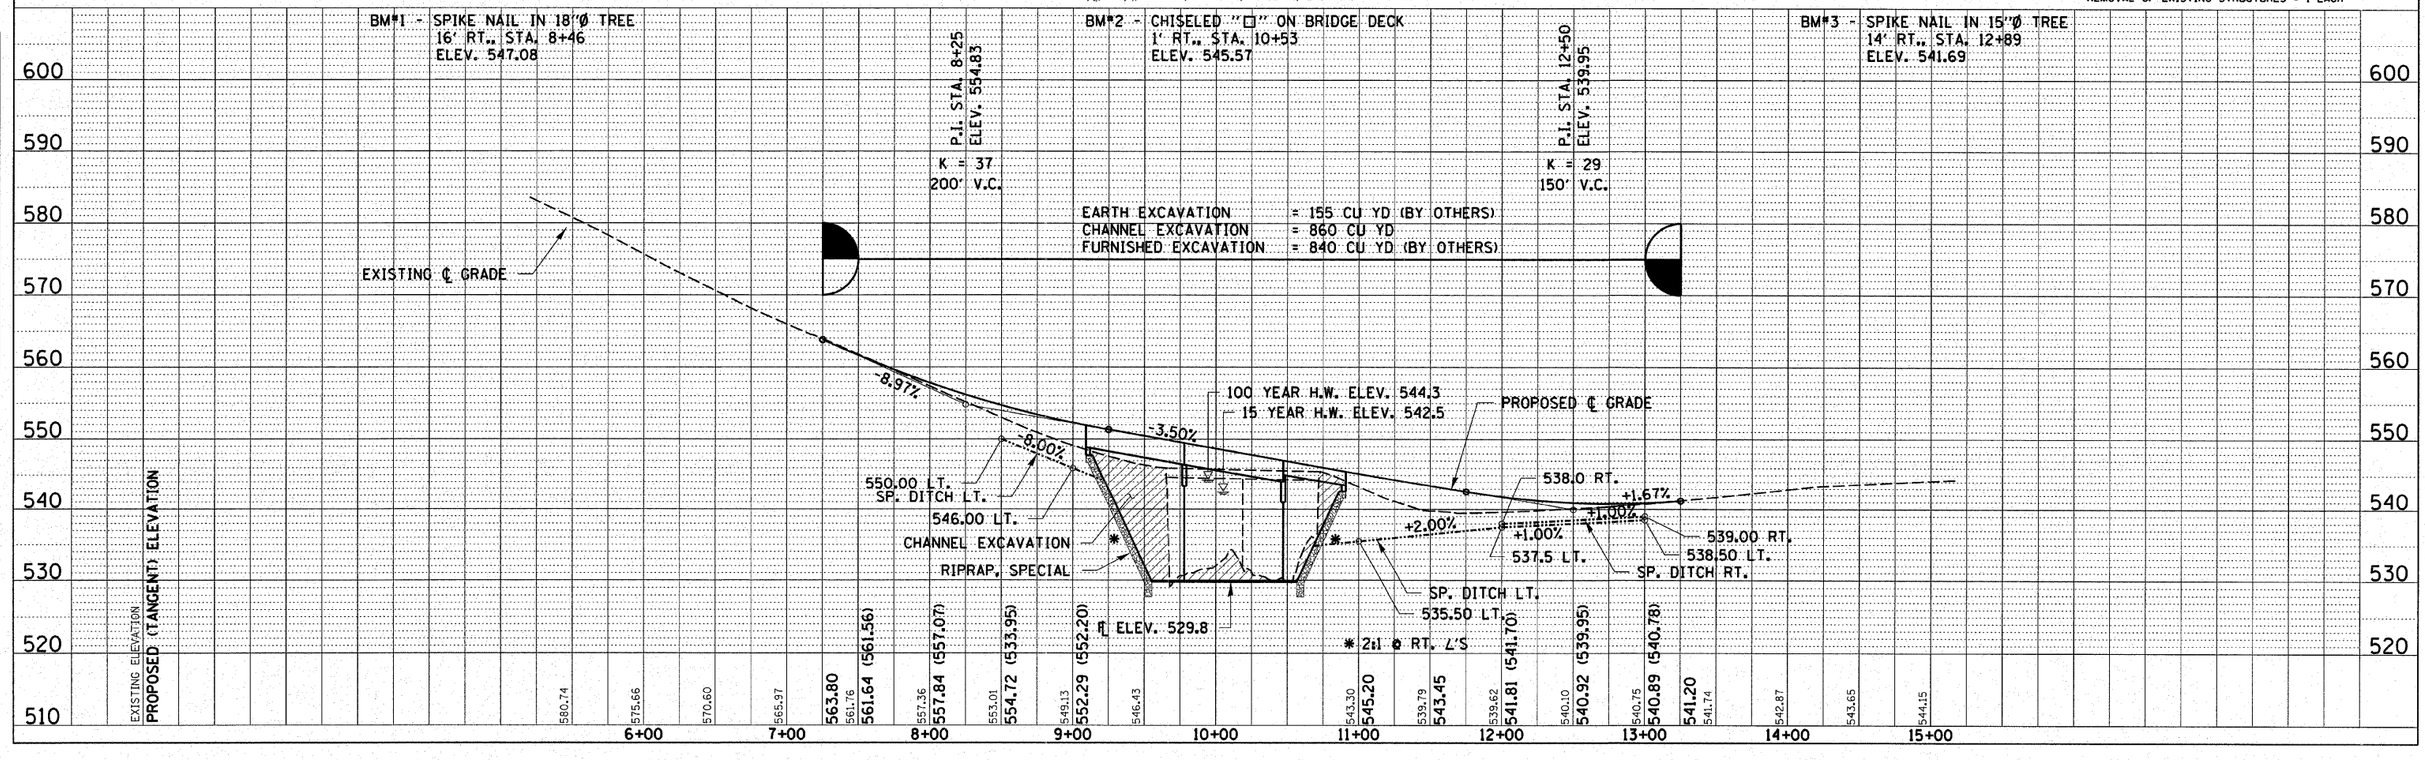

PLAN		BY	DATE
	SURVEYED		
	PLOTTED	K. WACK	12/20/06
	ALIGNMENT CHECKED	E. WALCH	02/05/07
	RT. OF WAY CHECKED		
	CADD FILE NAME	12006-pl-prel.dgn	
NOTE BOOK NO. AND NOTES			

PROFILE		BY	DATE
	SURVEYED		
	PLOTTED		
	GRADES CHECKED		
	B.M. NOTED		
	STRUCTURE NOTATNS CHKD		
NOTE BOOK NO.			