| F.A.U. RTE. | SECTION | COUNTY | TOTAL SHEETS | SHEET NO. |
|---|---|---|---|---|
| 8852 | 06-00056-01-WR | MADISON | 81 | 19 |
| STA. 15+00 | | TO STA. 20+00 | | |
| FED. ROAD DIST. NO. | | ILLINOIS | FED. AID PROJECT | |
| PLAN AND PROFILE | | | | |

CONTRACT NO. 97324

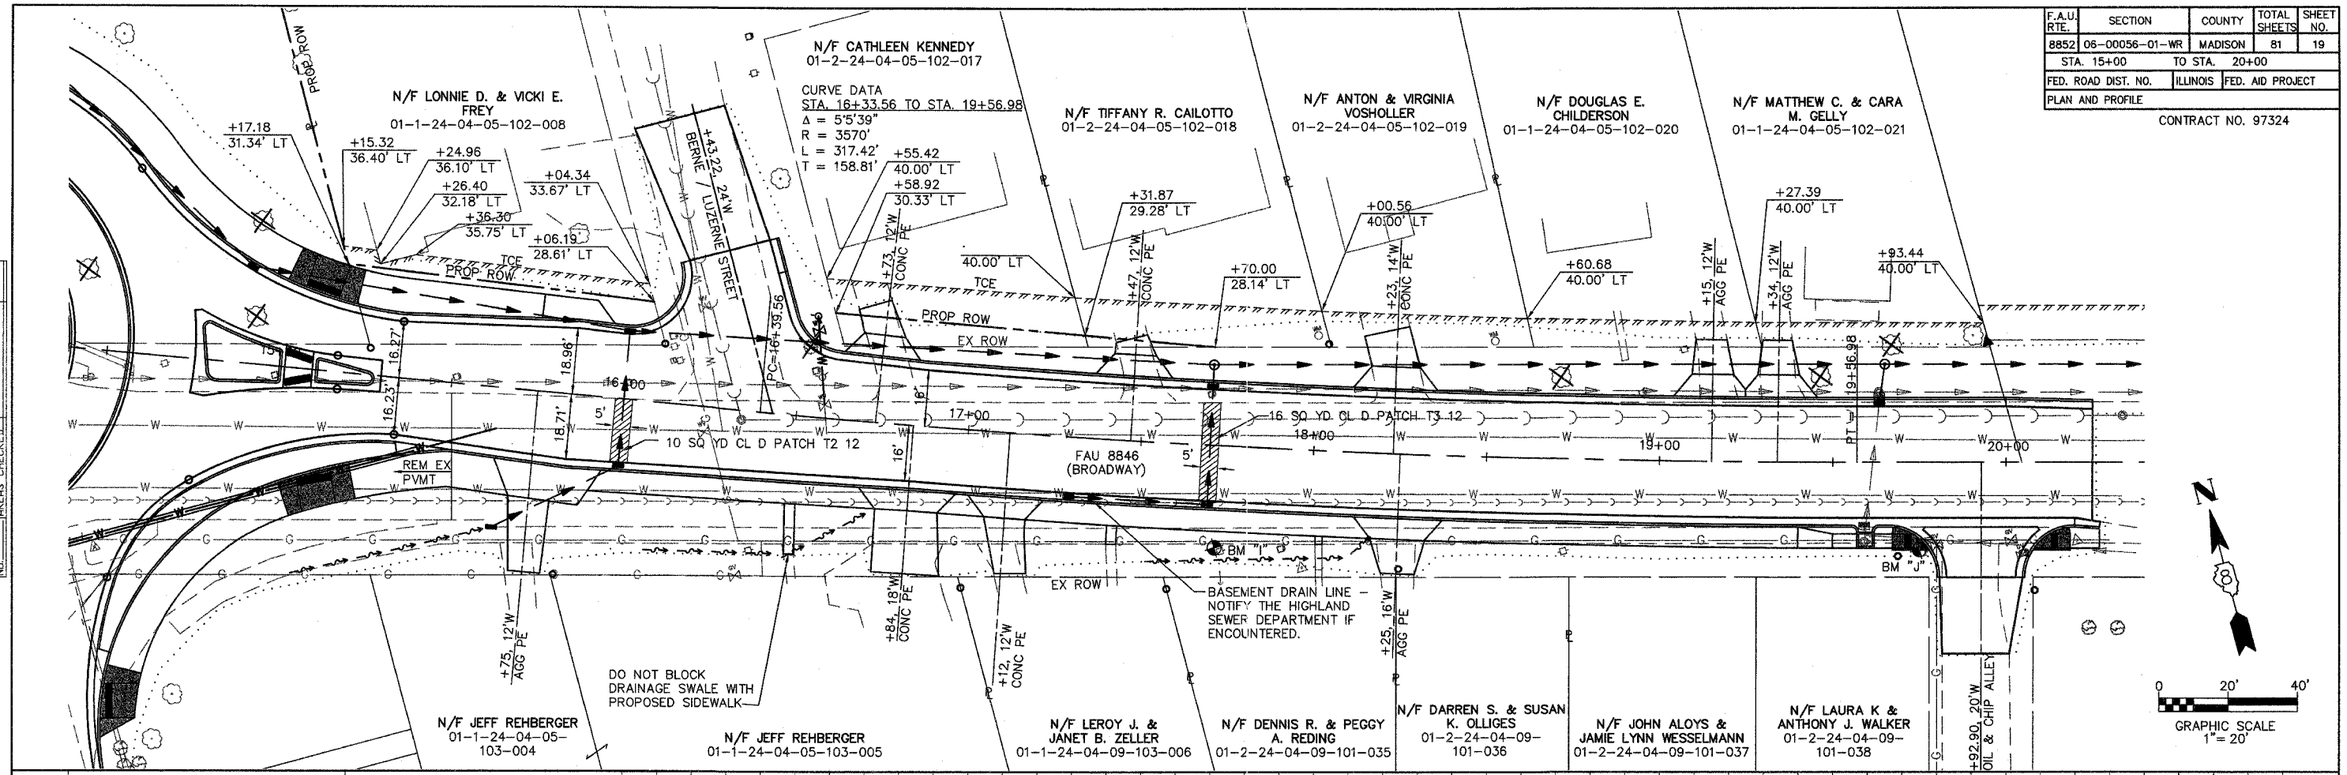


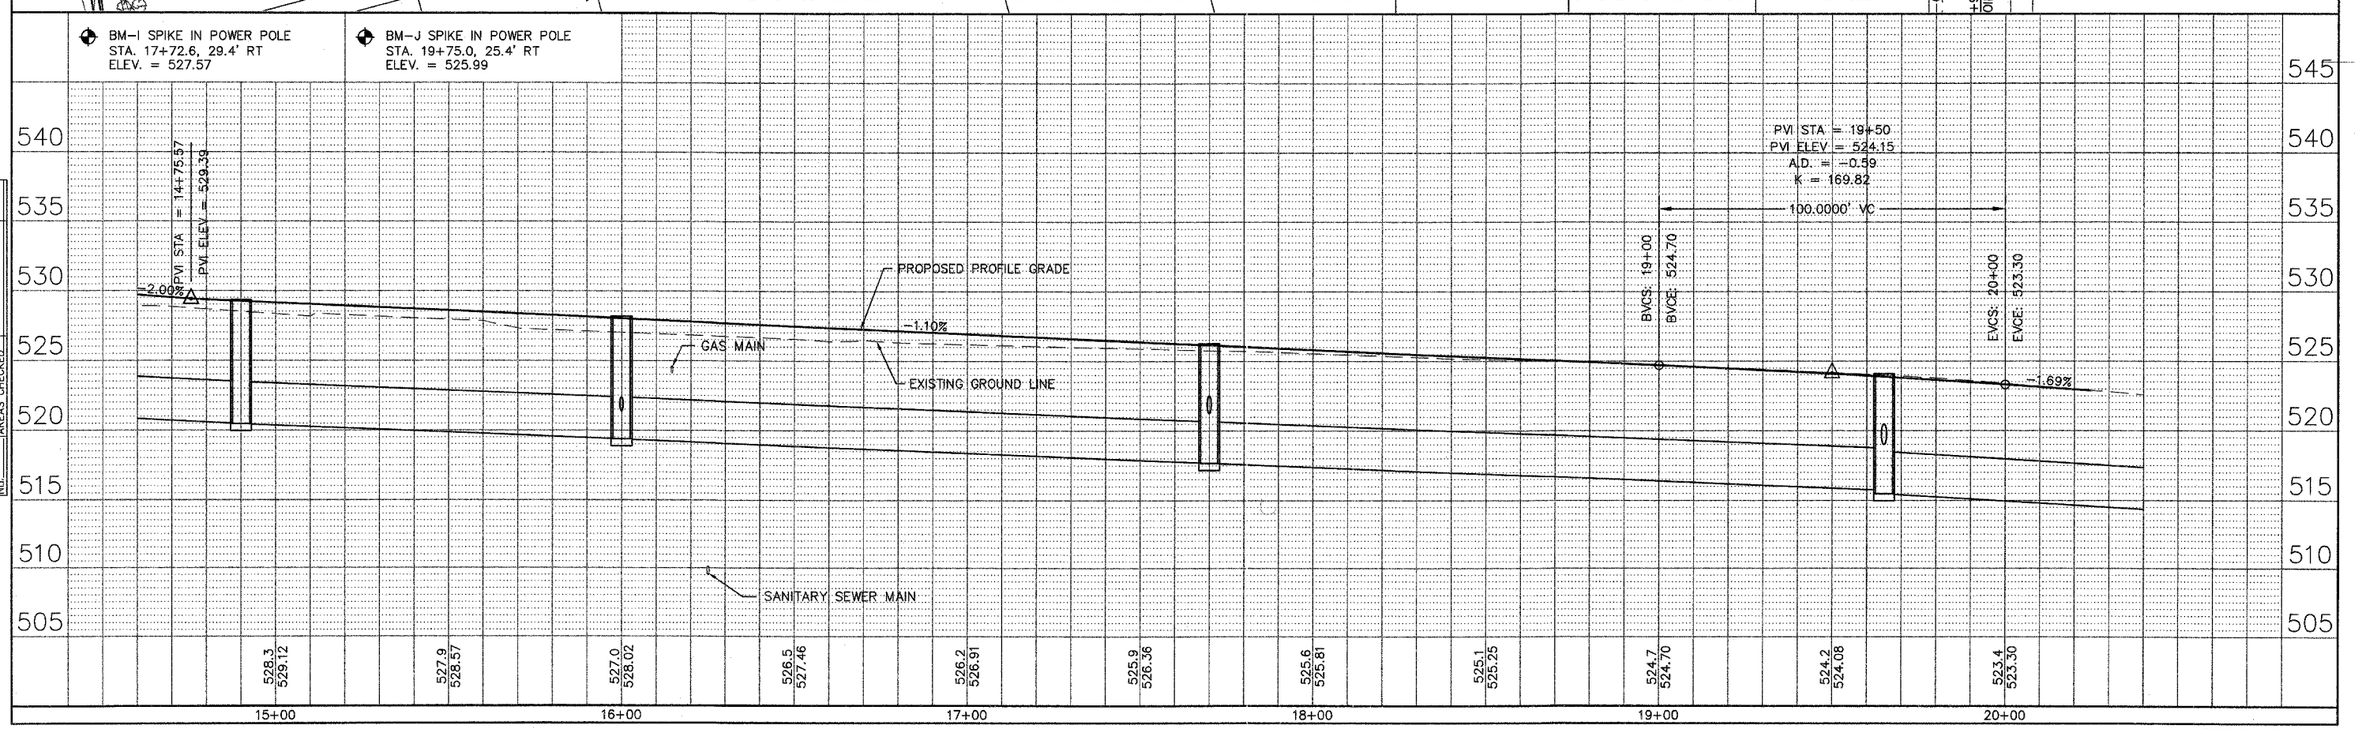


BROADWAY