STATE OF ILLINOIS
DEPARTMENT OF TRANSPORTATION

ROUTE	SECTION	COUNTY	TOTAL SHEETS	SHEET NO.
F.A.I. 24	*	MASSAC	99	97
FED. ROAD DIST. NO. 7	ILLINOIS			

*(64-3B) I-6
CONTRACT NO. 98990

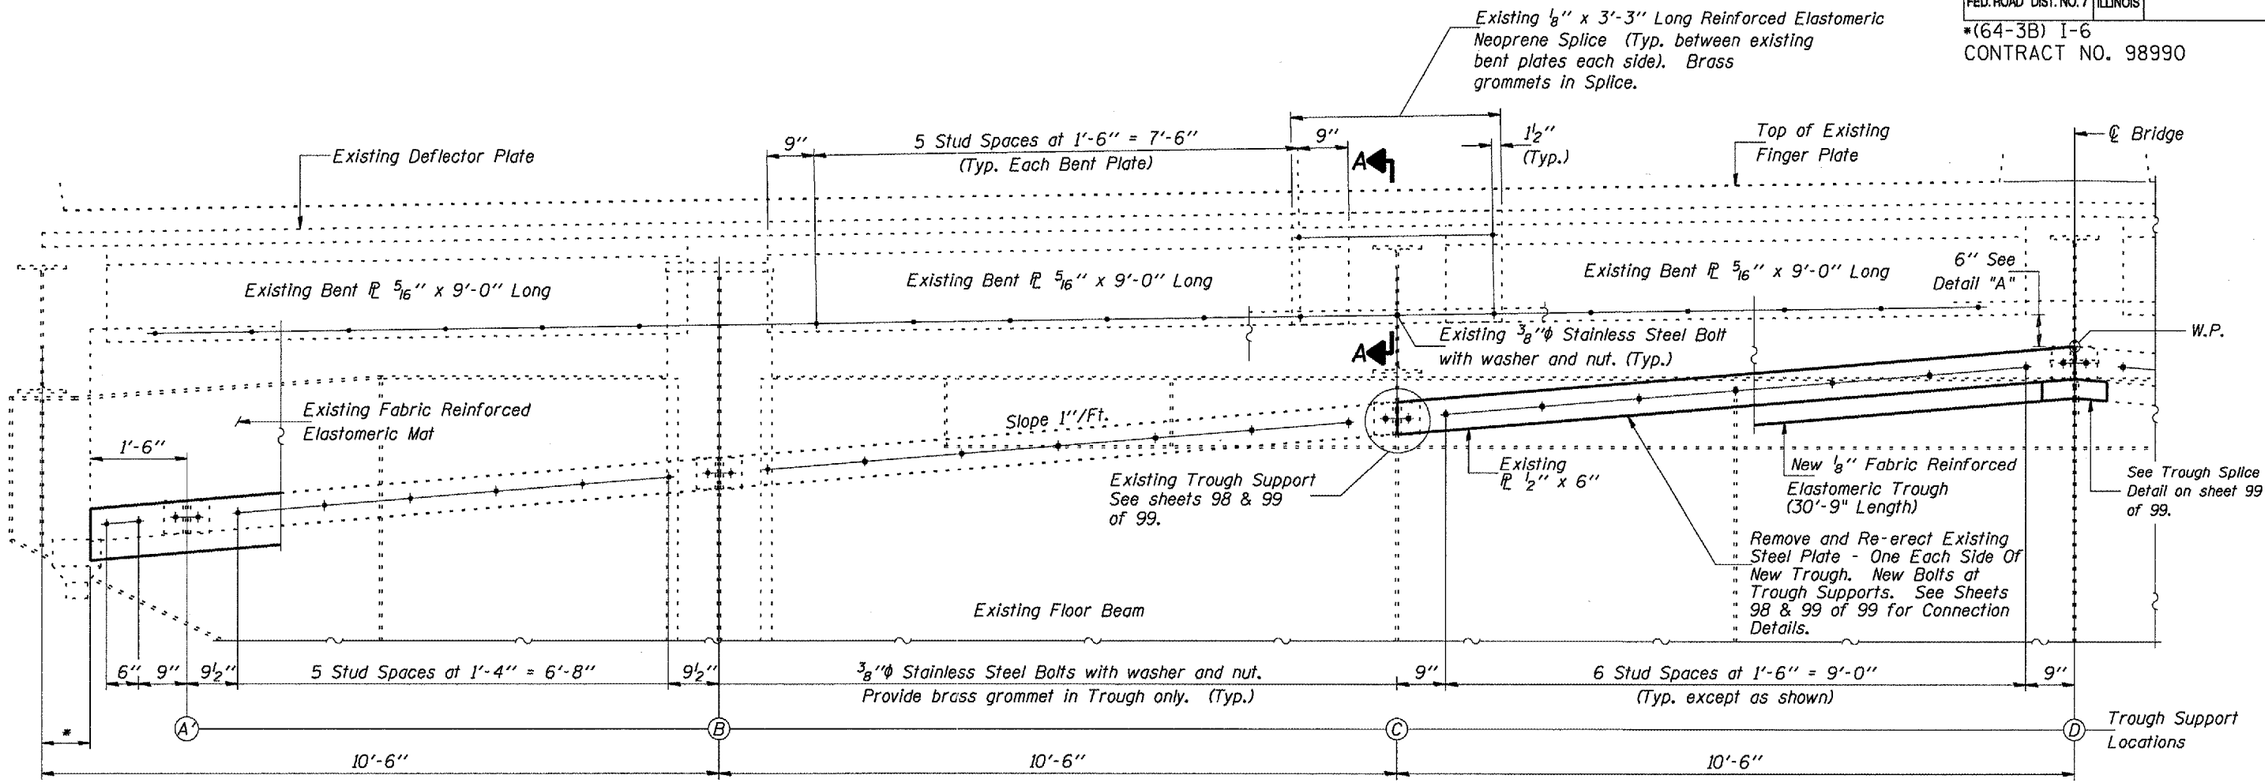

CROSS SECTION

(Pier 8 Looking North, North Side & looking South, South Side)

* To be determined in field.

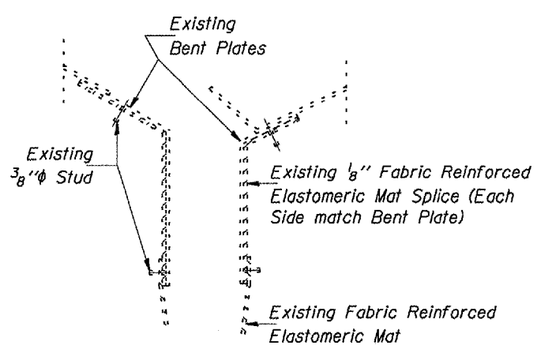

SECTION A-A

FOR INFORMATION ONLY

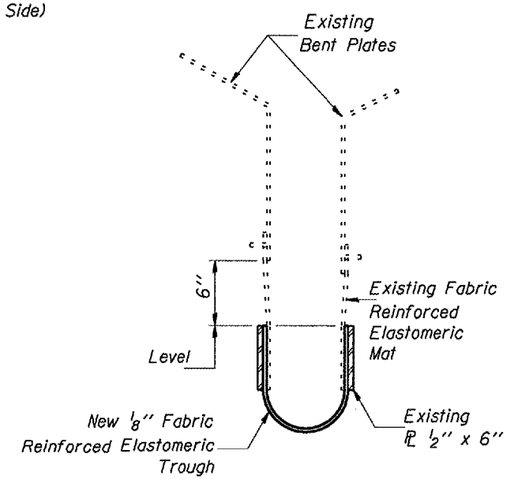

DETAIL "A"

TROUGH DETAILS
F.A.I. 24 OVER OHIO RIVER
MASSAC COUNTY
S.N. 064-0035