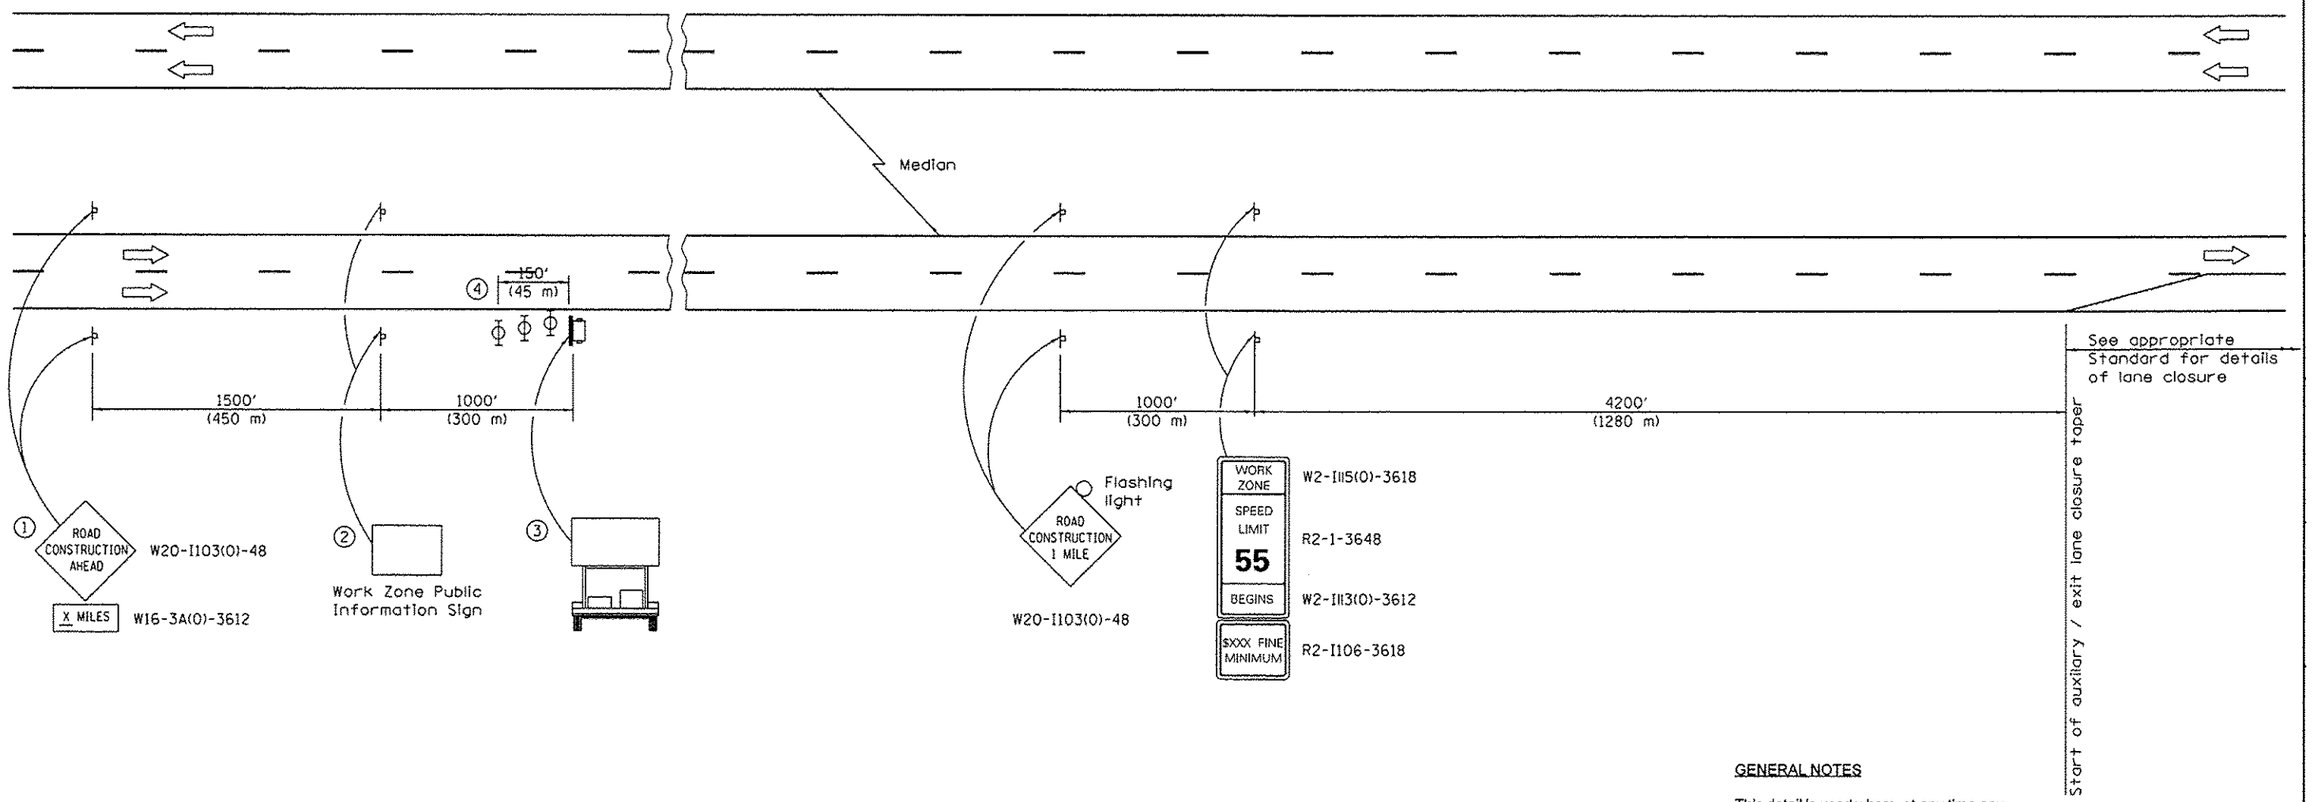

SYMBOLS

- Portable changeable message sign
- Sign
- Type II barricade, drum, or vertical barricade with monodirectional flashing light

① The Road Construction Ahead sign shall be located 3 to 5 miles in advance of the project limits.

② The message and size of the Work Zone Public Information Sign shall be as specified by the Department.

③ The message board shall be used to display status of lanes within the project. The primary message shall be:

Rt. Exit Lane Closed / Merging Traffic Ahead

④ Three, Type II barricades, drums, or vertical barricades at 50' (15 m) centers.

GENERAL NOTES

This detail is used where, at any time any vehicle, equipment, workers or their activities require a closure of only the auxiliary / exit lane between the Prospect, Neil, Lincoln, and Cunningham interchanges on I-74 in Champaign.

This detail must always be used in combination with detail "I-74 Auxiliary / Exit Lane Closures - Champaign - Modified 701411 & 701401"

The first two signs and the message board are stationary.

The last two signs shall be moved as necessary to maintain the required distance from the start of the auxiliary / exit lane closure taper.

To avoid signage conflict, the existing yellow post mounted W4-3-48" "Added Lane" sign in the gore area must be covered.

All dimensions are in inches (millimeters) unless otherwise shown.

• D-5 OVD SIN STR REPL 2013-09

FILE NAME =	USER NAME = bucklejj	DESIGNED -	REVISED -	STATE OF ILLINOIS DEPARTMENT OF TRANSPORTATION	I-74 AUXILIARY /EXIT LANE CLOSURES - CHAMPAIGN SHEET 1 OF 2 - MODIFIED 701400	F.A.I. RTE.	SECTION	COUNTY	TOTAL SHEETS	SHEET NO.
c:\pw_work\pwidot\bucklejj\d0300231\D54-5222-sht-TS.dgn		DRAWN -	REVISED -			74	•	CHAMPAIGN	50	12
	PLOT SCALE = 40:0.0000 '/ in.	CHECKED -	REVISED -					CONTRACT NO. 46222		
$MODELNAME$	PLOT DATE = 8/22/2012	DATE -	REVISED -		SCALE: SHEET OF SHEETS STA. TO STA.			ILLINOIS FED. AID PROJECT		