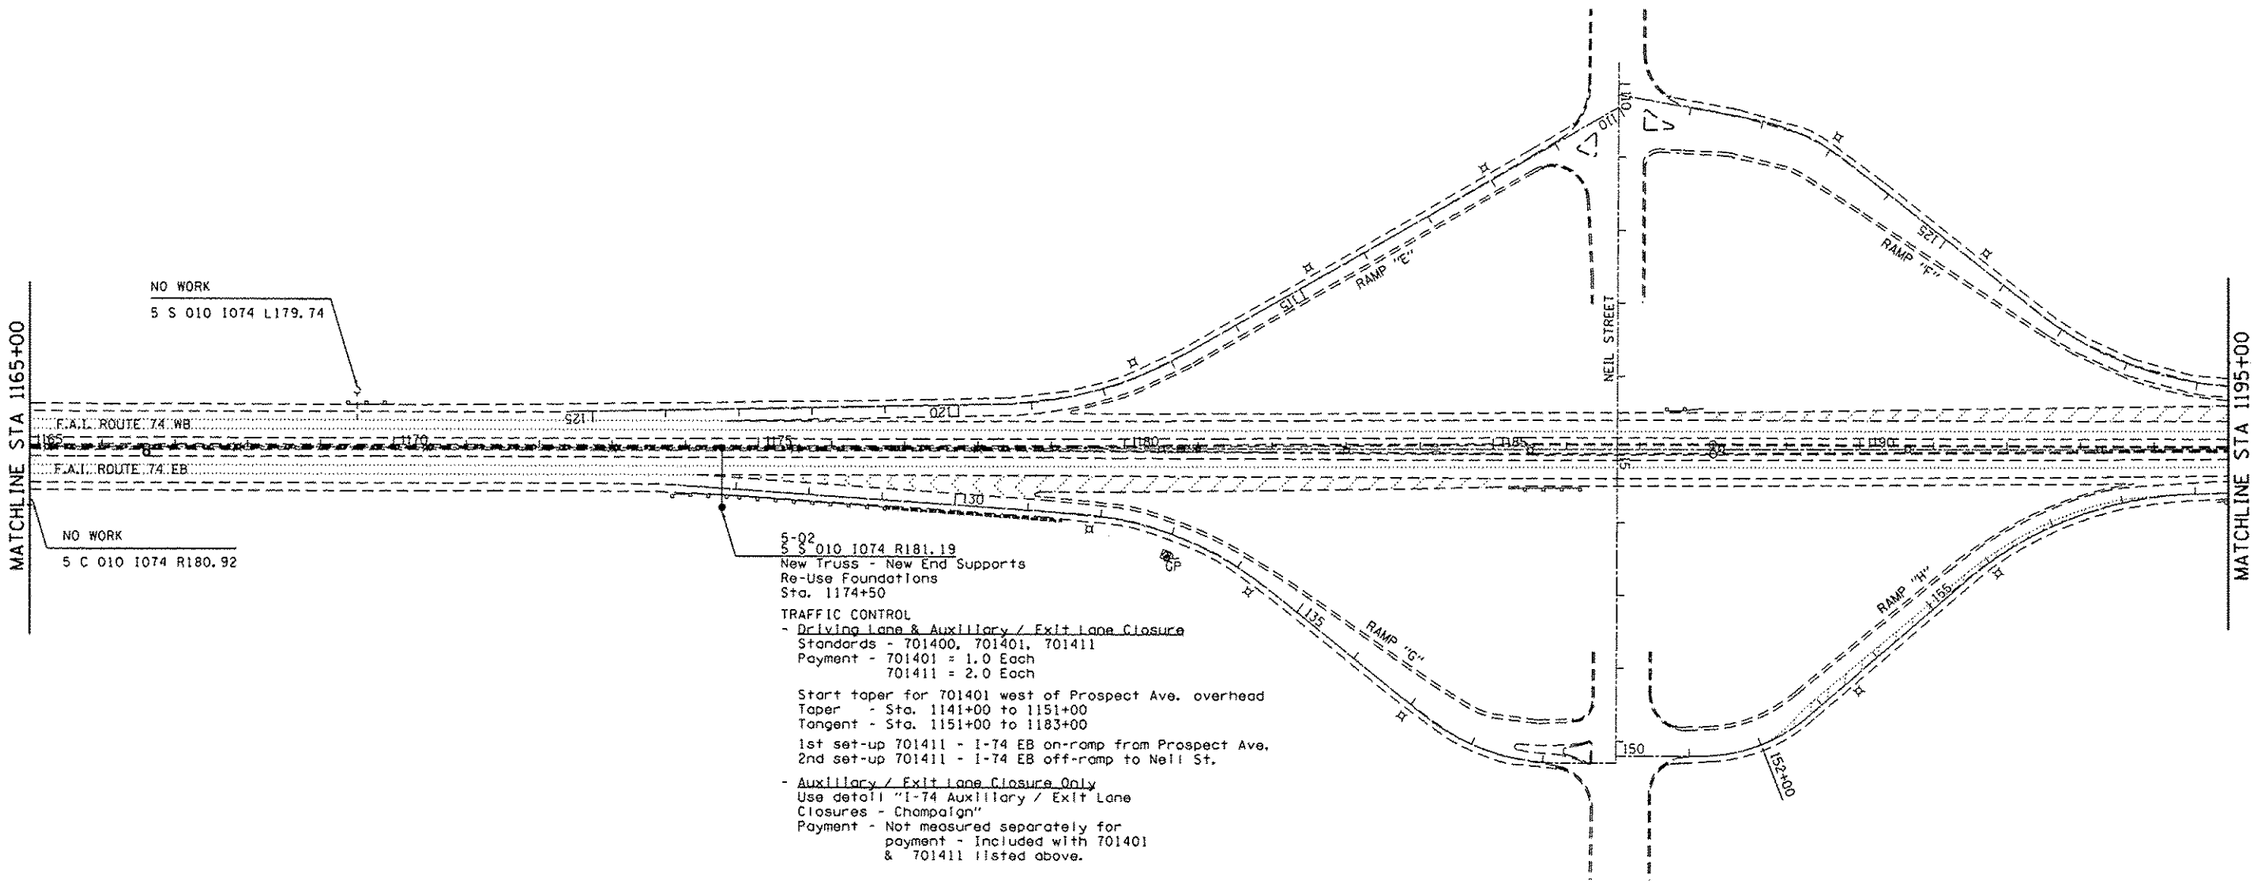

• D-5 OVD SIN STR REPL 2013-09

FILE NAME = c:\pw_work\pwidot\buckleejj\d0300231\D54\6222-sht-plan.100.dgn	USER NAME = buckleejj	DESIGNED -	REVISED -	STATE OF ILLINOIS DEPARTMENT OF TRANSPORTATION	TRAFFIC CONTROL PLAN	F.A.I. RTE.	SECTION	COUNTY	TOTAL SHEETS	SHEET NO.
		DRAWN -	REVISED -			74	•	CHAMPAIGN	50	16
	PLOT SCALE = 200.0000 ' / in.	CHECKED -	REVISED -					CONTRACT NO. 46222		
Default	PLOT DATE = 8/22/2012	DATE -	REVISED -		SCALE: SHEET OF SHEETS STA. TO STA.		ILLINOIS	FED. AID PROJECT		