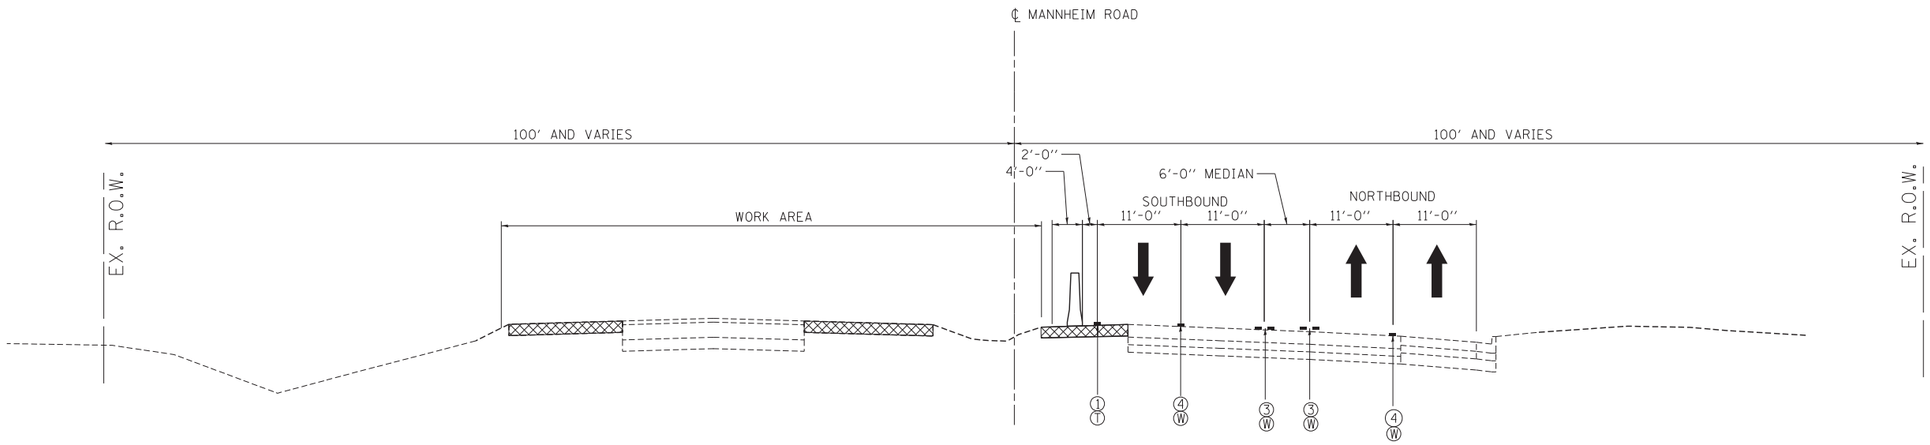

STAGE 2 - SUB-STAGE A
MANNHEIM RD.
SOUTH OF LAWRENCE AVENUE

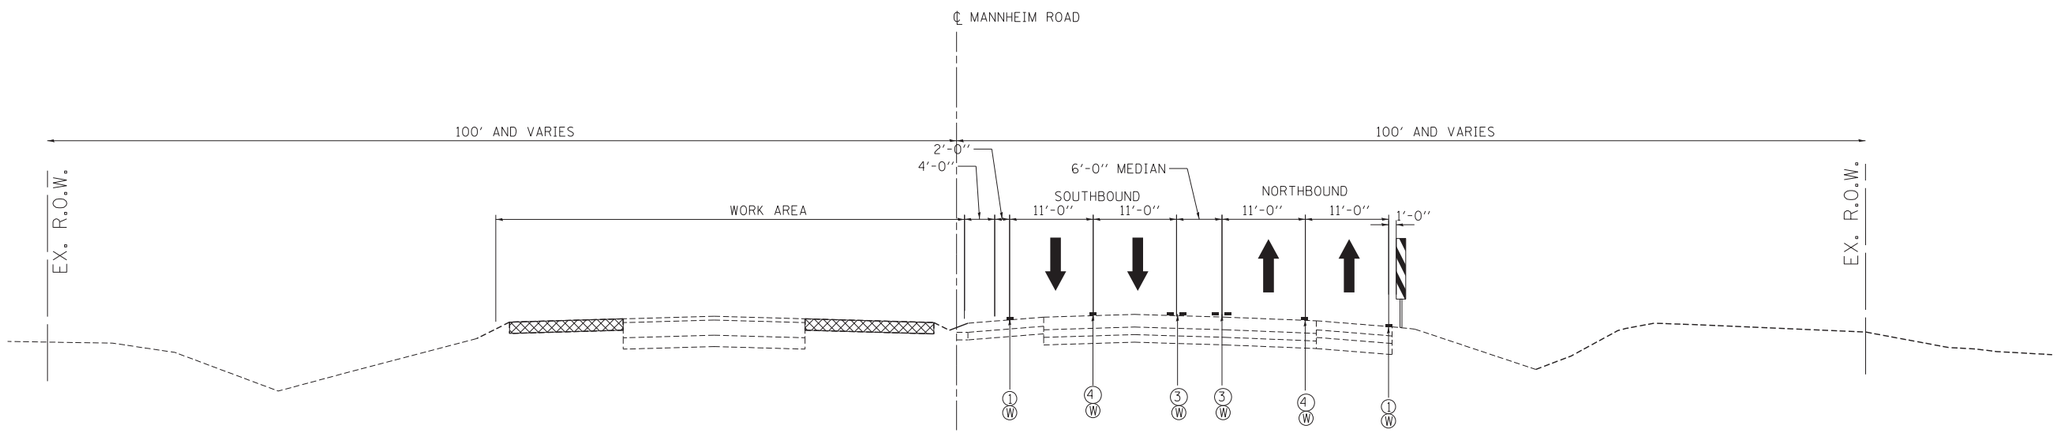

STAGE 2 - SUB-STAGE A
MANNHEIM RD.
NORTH OF LAWRENCE AVENUE

MAINTENANCE OF TRAFFIC LEGEND

- TEMPORARY PAVEMENT
- TEMPORARY CONCRETE BARRIER
- TYPE II BARRICADE OR DRUM W/ TYPE C STEADY BURN MONO-DIRECTIONAL LIGHT
- DOUBLE VERTICAL PANEL
- TRAFFIC DIRECTION

1. PVT MK - LINE 4" WHITE
2. PVT MK - LINE 4" YELLOW
3. PVT MK - DBL 4" YELLOW
4. PVT MK - LINE 4" WHITE (10' DASH- 30' SKIP)
5. PVT MK - LINE 6" WHITE
6. PVT MK - LINE 8" WHITE
7. EXISTING PAVEMENT MARKING

- T TEMP PVT MK (SEE GENERAL NOTES SHT G-03)
- W WET REF TEM TAPE T3 (SEE GENERAL NOTES SHT G-03)
- P PERM PVT MK (SEE PVT MK PLANS)

MOT-06

FILE NAME = $FILEL$	USER NAME = $USER$	DESIGNED - JZP	REVISED -	STATE OF ILLINOIS DEPARTMENT OF TRANSPORTATION	MAINTENANCE OF TRAFFIC TYPICAL SECTIONS STAGE 2 – SUB-STAGE A	F.A. RTE.	SECTION	COUNTY	TOTAL SHEETS / SHEET NO.
		DRAWN - JZP	REVISED -				0105 WRS&HB	COOK	605 / 94
TENG & ASSOCIATES, INC. ENGINEERS/ARCHITECTS/PLANNERS CHICAGO, ILLINOIS	PLOT SCALE = $SCALE$	CHECKED - KDA	REVISED -					CONTRACT NO. 60G37	
	PLOT DATE = $DATE$	DATE - 10/19/12	REVISED -		SCALE: 1"=10' / SHEET NO. OF SHEETS / STA. TO STA.		ILLINOIS	FED. AID PROJECT	

..\D160G37-STAGING1.DGN..\D160G37-BORDER1.DGN..\D160G37-STAGING1.DGN
10-18-2012,1:31:42 BAUZEKKJ F:\DOC_EXP\CH-6080\2984-02\COMMON\PSET\TEMPSHEETPLOT\D160G37-SHT-STAGING1-4.DGN