MAINTENANCE OF TRAFFIC LEGEND

WORK AREA	TRAFFIC DIRECTION	ARROW BOARD	(1) PVT MK - LINE 4" WHITE
TEMPORARY PAVEMENT (TO BE CONSTRUCTED IN CURRENT STAGE)	BARRICADE, TYPE III, W/ TYPE A BI-DIRECTIONAL FLASHING LIGHT	DOUBLE VERTICAL PANEL	(2) PVT MK - LINE 4" YELLOW
	TYPE II BARRICADES OR DRUMS W/ TYPE C STEADY BURN LIGHT	PROPOSED SIGN	(3) PVT MK - DBL 4" YELLOW
	TYPE B MONO-DIRECTIONAL FLASHING LIGHT	TEMPORARY CONCRETE BARRIER	(4) PVT MK - LINE 6" WHITE
		RAMP CLOSED	(5) PVT MK - LINE 12"
			(6) PVT MK - LTRS & SYMB
			(7) PVT MK - LINE 24" WHITE
			(8) PVT MK - LINE 8" WHITE
			(T) TEMP PVT MK (SEE GENERAL NOTES SHT G-03)
			(W) WET REF TEM TAPE T3 (SEE GENERAL NOTES SHT G-03)
			(P) PERM PVT MK (SEE PVT MK PLANS)

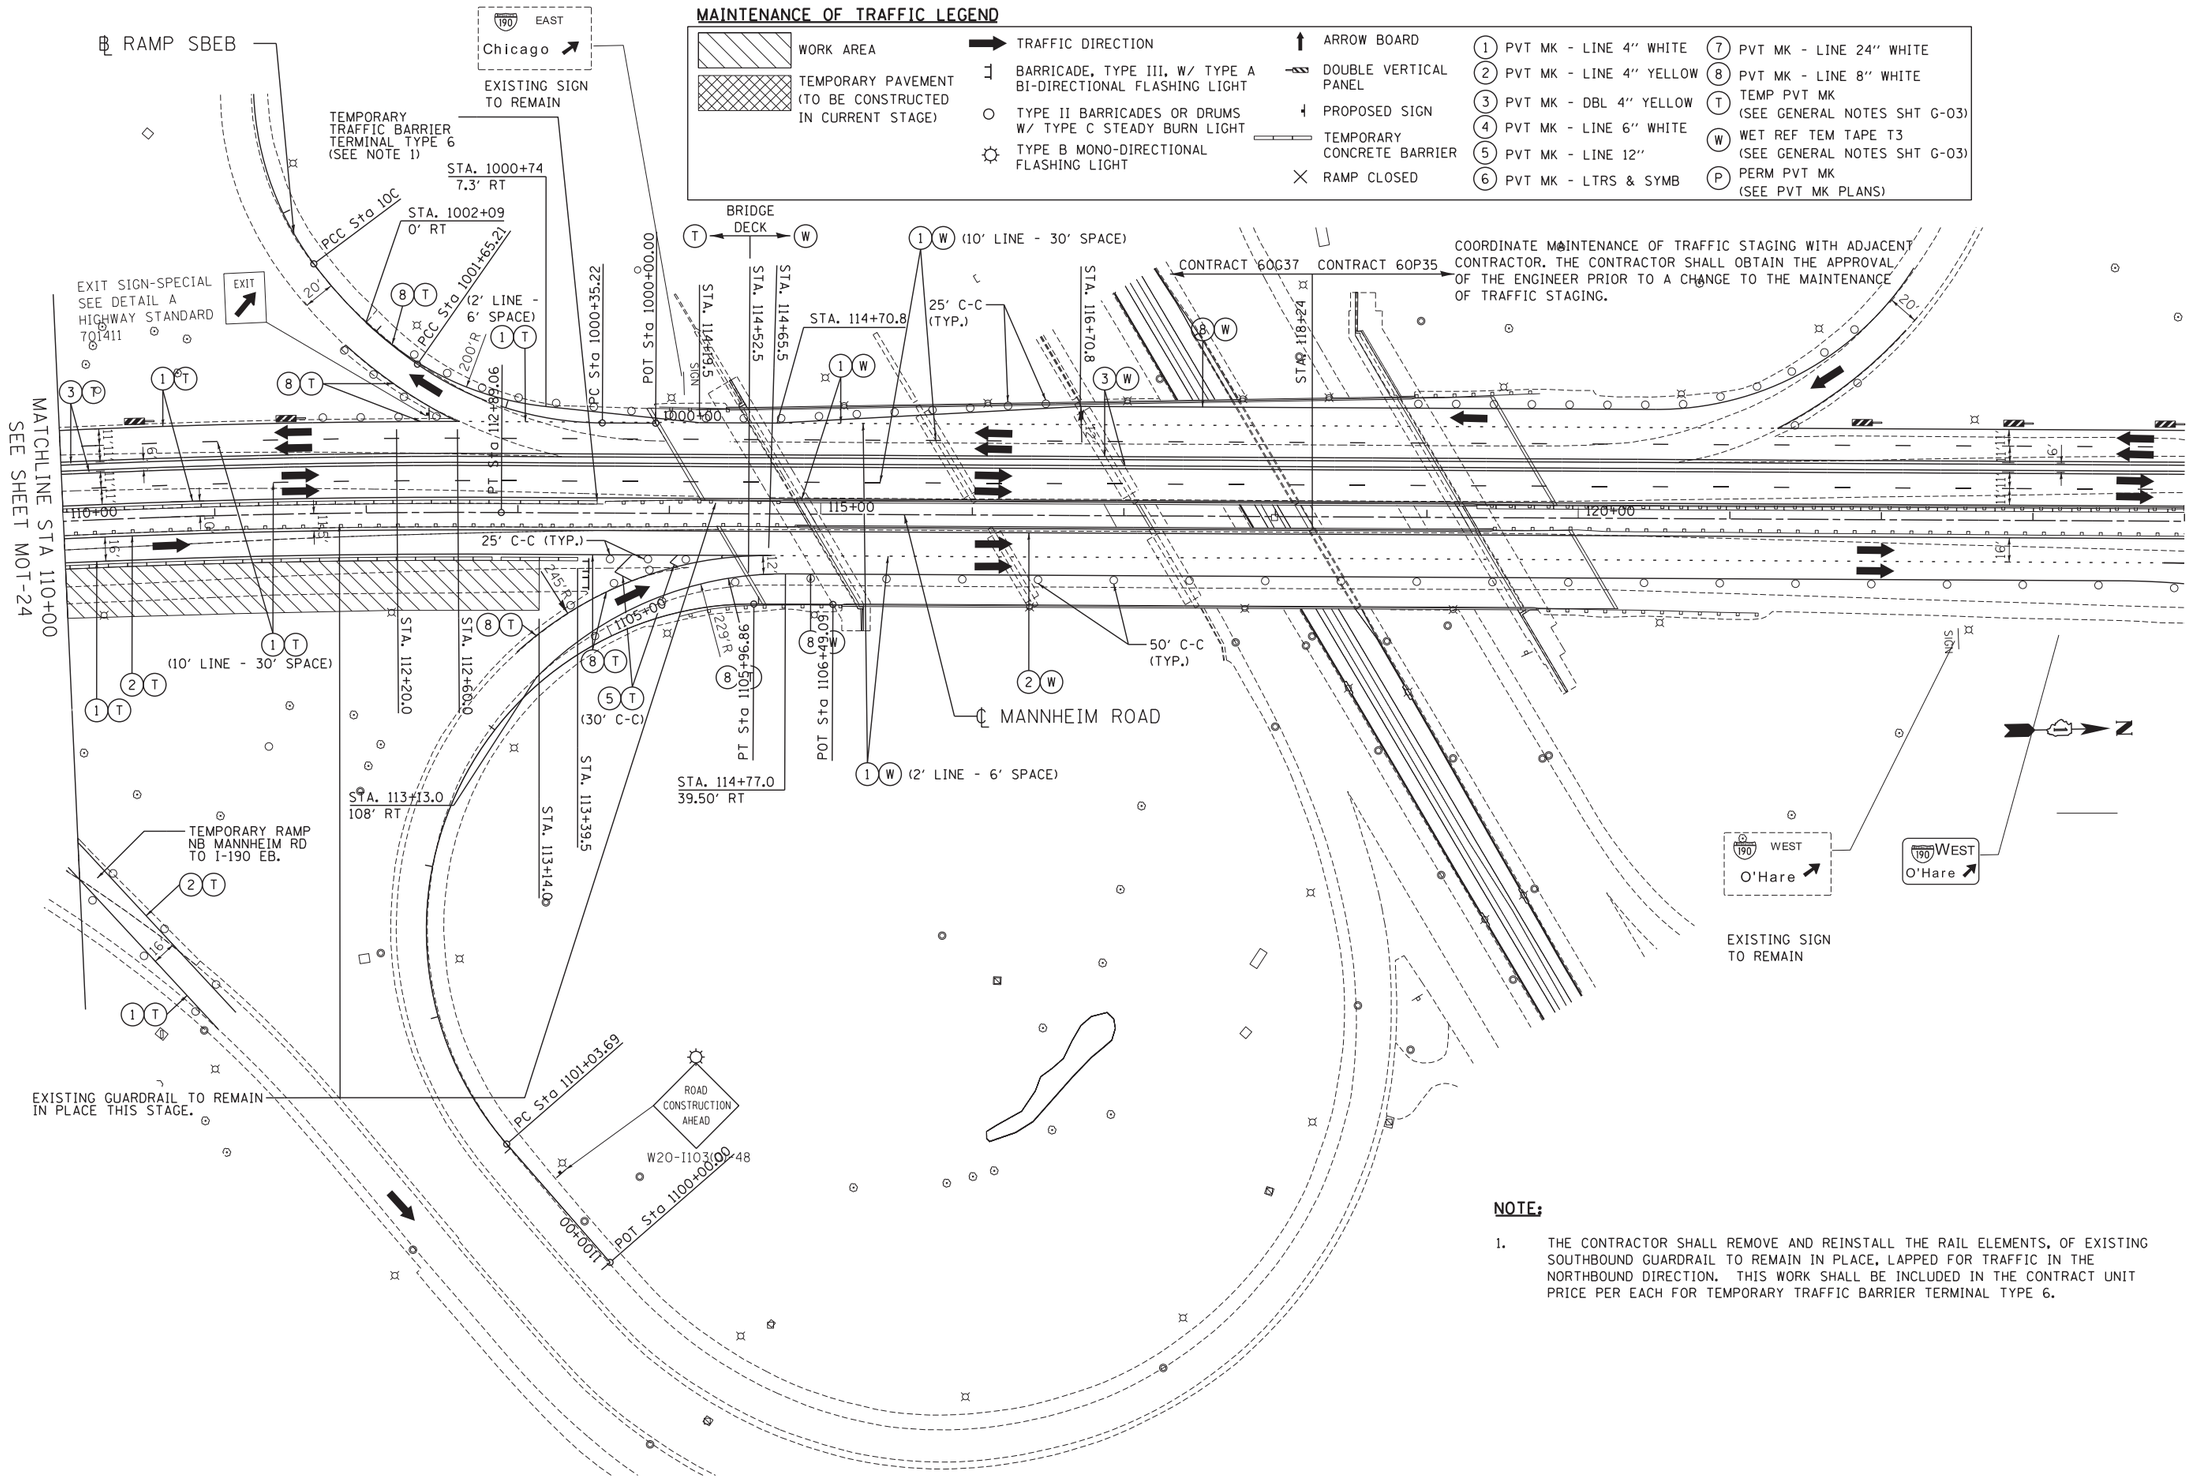

NOTE:

1. THE CONTRACTOR SHALL REMOVE AND REINSTALL THE RAIL ELEMENTS, OF EXISTING SOUTHBOUND GUARDRAIL TO REMAIN IN PLACE, LAPPED FOR TRAFFIC IN THE NORTHBOUND DIRECTION. THIS WORK SHALL BE INCLUDED IN THE CONTRACT UNIT PRICE PER EACH FOR TEMPORARY TRAFFIC BARRIER TERMINAL TYPE 6.

FILE NAME = $FILEL$	USER NAME = $USER$	DESIGNED - BRH	REVISED -
		DRAWN - JZP	REVISED -
TENG & ASSOCIATES, INC. ENGINEERS/ARCHITECTS/PLANNERS CHICAGO, ILLINOIS	PLOT SCALE = $SCALE$	CHECKED - KDA	REVISED -
	PLOT DATE = $DATE$	DATE - 10/19/12	REVISED -

STATE OF ILLINOIS
DEPARTMENT OF TRANSPORTATION

MAINTENANCE OF TRAFFIC
STAGE 1

SCALE: 1"=50' | SHEET NO. OF SHEETS | STA. 110+00 TO STA. 118+24

F.A. RTE.	SECTION	COUNTY	TOTAL SHEETS	SHEET NO.
	0105 WRS&HB	COOK	605	113
		CONTRACT NO. 60G37		
	ILLINOIS FED. AID PROJECT			

..\D160037-ALIGNMENT.DGN,..\D160037-LAYOUT.DGN,..\D160037-TOPOSL.DGN,..\D160037-ROW.DGN,..\D160037-STAGING1.DGN,..\D160037-STAGING2.DGN
10/18/2012 13:18:28 BH:ZEKKJ F:\DOC.EXP\CH-4000\2584-02\COMMON\PSE1\TEMPSHEETPLOT\D160037-SH1-STAGING1.8.DGN